



United States of America
Department of Homeland Security
United States Coast Guard

Certification Date: 26 Dec 2024
Expiration Date: 26 Dec 2029

Certificate of Inspection

For ships on international voyages this certificate fulfills the requirements of SOLAS 74 as amended, regulation V/14, for a SAFE MANNING DOCUMENT.

Vessel Name	Official Number	IMO Number	Call Sign	Service
CCL 19	1168980			Tank Barge

Hailing Port	Hull Material	Horsepower	Propulsion
NEW ORLEANS, LA	Steel		
UNITED STATES			

Place Built	Delivery Date	Keel Laid Date	Gross Tons	Net Tons	DWT	Length
BELLE CHASSE, LA	26Aug2005	01May2005	R-735	R-735		R-200.0
UNITED STATES			1	1		10

Owner	Operator
CHEM CARRIERS LLC 1237 HIGHWAY 75 SUNSHINE, LA 70780 UNITED STATES	CHEM CARRIERS LLC 1237 HIGHWAY 75 SUNSHINE, LA 70780 UNITED STATES

This vessel must be manned with the following licensed and unlicensed Personnel. Included in which there must be 0 Certified Lifeboatmen, 0 Certified Tankermen, 0 HSC Type Rating, and 0 GMDSS Operators.

0 Masters	0 Licensed Mates	0 Chief Engineers	0 Oilers
0 Chief Mates	0 First Class Pilots	0 First Assistant Engineers	
0 Second Mates	0 Radio Officers	0 Second Assistant Engineers	
0 Third Mates	0 Able Seamen	0 Third Assistant Engineers	
0 Master First Class Pilot	0 Ordinary Seamen	0 Licensed Engineers	
0 Mate First Class Pilots	0 Deckhands	0 Qualified Member Engineer	

In addition, this vessel may carry 0 Passengers, 0 Other Persons in crew, 0 Persons in addition to crew, and no Others. Total Persons allowed: 0

Route Permitted And Conditions Of Operation: ---Lakes, Bays, and Sounds---

Also, in fair weather only, coastwise, not more than twelve (12) miles from shore between St. Marks and Carrabelle, Florida.

This vessel has been granted a fresh water service examination interval in accordance with 46 CFR 31.10-21(a) (2). If this vessel is operated in salt water more than six (6) months in any twelve (12) month period, the vessel must be inspected using salt water intervals per 46 CFR 31.10-21(a) (1) and the cognizant OCMI must be notified in writing as soon as this change in status occurs.

SEE NEXT PAGE FOR ADDITIONAL CERTIFICATE INFORMATION

With this Inspection for Certification having been completed at Port Allen, LA, UNITED STATES, the Officer in Charge, Marine Inspection, New Orleans, LA certified the vessel, in all respects, is in conformity with the applicable vessel inspection laws and the rules and regulations prescribed thereunder.

Annual/Periodic/Re-Inspection				This certificate issued by: <i>M. J. Novak</i> M. J. NOVAK CDR, USCG, by direction Officer in Charge, Marine Inspection New Orleans, LA Inspection Zone
Date	Zone	A/P/R	Signature	
18 Apr 2024	MSV DR	P	<i>M. J. Novak</i>	



United States of America
Department of Homeland Security
United States Coast Guard

Certification Date: 26 Dec 2024

Expiration Date: 26 Dec 2029

Certificate of Inspection

For ships on international voyages this certificate fulfills the requirements of SOLAS 74 as amended, regulation V/14, for a SAFE MANNING DOCUMENT.

Vessel Name	Official Number	IMO Number	Call Sign	Service
CCL 19	1168980			Tank Barge

Hailing Port	Hull Material	Horsepower	Propulsion
NEW ORLEANS, LA	Steel		
UNITED STATES			

Place Built	Delivery Date	Keel Laid Date	Gross Tons	Net Tons	DWT	Length
BELLE CHASSE, LA	26Aug2005	01May2005	R-735	R-735		R-200.0
UNITED STATES			I-	I-		I-0

Owner	Operator
CHEM CARRIERS LLC 1237 HIGHWAY 75 SUNSHINE, LA 70780 UNITED STATES	CHEM CARRIERS LLC 1237 HIGHWAY 75 SUNSHINE, LA 70780 UNITED STATES

This vessel must be manned with the following licensed and unlicensed Personnel. Included in which there must be 0 Certified Lifeboatmen, 0 Certified Tankermen, 0 HSC Type Rating, and 0 GMDSS Operators.

0 Masters	0 Licensed Mates	0 Chief Engineers	0 Oilers
0 Chief Mates	0 First Class Pilots	0 First Assistant Engineers	
0 Second Mates	0 Radio Officers	0 Second Assistant Engineers	
0 Third Mates	0 Able Seamen	0 Third Assistant Engineers	
0 Master First Class Pilot	0 Ordinary Seamen	0 Licensed Engineers	
0 Mate First Class Pilots	0 Deckhands	0 Qualified Member Engineer	

In addition, this vessel may carry 0 Passengers, 0 Other Persons in crew, 0 Persons in addition to crew, and no Others. Total Persons allowed: 0

Route Permitted And Conditions Of Operation:


---Lakes, Bays, and Sounds---

Also, in fair weather only, coastwise, not more than twelve (12) miles from shore between St. Marks and Carrabelle, Florida.

This vessel has been granted a fresh water service examination interval in accordance with 46 CFR 31.10-21(a) (2). If this vessel is operated in salt water more than six (6) months in any twelve (12) month period, the vessel must be inspected using salt water intervals per 46 CFR 31.10-21(a) (1) and the cognizant OCMI must be notified in writing as soon as this change in status occurs.

SEE NEXT PAGE FOR ADDITIONAL CERTIFICATE INFORMATION

With this Inspection for Certification having been completed at Port Allen, LA, UNITED STATES, the Officer in Charge, Marine Inspection, New Orleans, LA certified the vessel, in all respects, is in conformity with the applicable vessel inspection laws and the rules and regulations prescribed thereunder.

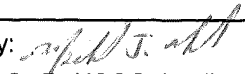Annual/Periodic/Re-Inspection				This certificate issued by:  M. J. NOVAK CDR, USCG, by direction Officer In Charge, Marine Inspection New Orleans, LA Inspection Zone
Date	Zone	A/P/R	Signature	



United States of America
Department of Homeland Security
United States Coast Guard

Certification Date: 26 Dec 2024
Expiration Date: 26 Dec 2029

Certificate of Inspection

Vessel Name: CCL 19

---Hull Exams---

Exam Type	Next Exam	Last Exam	Prior Exam
DryDock	31Dec2029	03Dec2019	08Jul2015
Internal Structure	31Dec2029	06Dec2024	03Dec2019

--- Liquid/Gas/Solid Cargo Authority/Conditions ---

Authorization: GRADE "A" AND LOWER AND SPECIFIED HAZARDOUS CARGOES.

Total Capacity	Units	Highest Grade Type	Part151 Regulated	Part153 Regulated	Part154 Regulated
11430	Barrels	A	Yes	No	No

Hazardous Bulk Solids Authority

Not Authorized

Loading Constraints - Structural

Tank Number	Max Cargo Weight per Tank (short tons)	Maximum Density (lbs/gal)
1	649	13.60
2	760	13.60
3	676	13.60

Loading Constraints - Stability

Hull Type	Maximum Load (short tons)	Maximum Draft (ft/in)	Max Density (lbs/gal)	Route Description
I	1429	8ft 9in	15.00	Rivers & Lakes, Bays, & Sounds
II	1519	9ft 2in	15.00	Rivers & Lakes, Bays, & Sounds
III	1735	10ft 2in	15.00	Rivers & Lakes, Bays, & Sounds
III	1825	10ft 7in	12.80	Rivers & Lakes, Bays, & Sounds
III	1915	11ft 0in	15.00	Rivers & Lakes, Bays, & Sounds
III	1969	11ft 3in	13.50	Rivers & Lakes, Bays, & Sounds
III	1987	11ft 4in	12.80	Rivers & Lakes, Bays, & Sounds

Conditions Of Carriage

Only those hazardous cargoes named in the vessel's Cargo Authority Attachment (CAA), Serial #C1-1401586, dated 12-May-14, may be carried and only in the tanks indicated.

VAPOR CONTROL AUTHORIZATION

In accordance with 46 CFR 39, excluding 46 CFR 39.4000, this vessel's vapor control system has been inspected to the plans approved by Marine Safety Center letter Serial # C1-0504038 dated 23 MAR 2005 and found acceptable for collection of bulk liquid cargo vapors annotated with "Yes" in the CAA's VCS column of the vessel's CAA."

When the vessel is carrying cargoes containing greater than 0.5% benzene, the Person in Charge is responsible for ensuring the provisions of 46 CFR 197, Subpart C are met.

--- Inspection Status ---



United States of America
Department of Homeland Security
United States Coast Guard

Certification Date: 26 Dec 2024
Expiration Date: 26 Dec 2029

Certificate of Inspection

Vessel Name: CCL 19

Cargo Tanks

Tank Id	Internal Exam			External Exam		
	Previous	Last	Next	Previous	Last	Next
1	08Jul2015	03Dec2019	31Dec2029	-	-	-
2	08Jul2015	03Dec2019	31Dec2029	-	-	-
3	08Jul2015	03Dec2019	31Dec2029	-	-	-

Hydro Test

Tank Id	Safety Valves	Previous	Last	Next
1	-	-	-	-
2	-	-	-	-
3	-	-	-	-

---Conditional Portable Fire Extinguisher Requirements---

Required Only During Transfer of Cargo or Operation of Barge Machinery

--- Fire Fighting Equipment ---

Fire Extinguishers - Hand portable and semi-portable

Quantity	Class Type
2	40-B

END



Department of Homeland Security
United States Coast Guard

Serial #: C1-1401586

Dated: 12-May-14

Certificate of Inspection

Cargo Authority Attachment

Vessel Name: CCL 19

Official #: 1168980

Shipyard: C&C Marine

Hull #: 024

46 CFR 151 Tank Group Characteristics

Tank Group Information		Cargo Identification			Hull Type	Tanks			Cargo Transfer		Environmental Control		Fire Protection Provided	Special Requirements		Elec Haz	Temp Cont
Tnk Grp	Tanks In Group	Density	Press.	Temp.		Cargo Seg Tank	Type	Vent	Gauge	Pipe Class	Cont	Tanks	Handling Space	General	Materials of Construction		
A	#1C, #2C, #3C	15	Atmos.	Amb.	I	111 211	Integral Gravity	PV	Closed	II	G-1	NR	NA	Portable	40-1(f)(1), .50-80, .50-70(a), .50-70(b), .50-73, 55-1(b), (c), (e), (f), (h), (j), 56-1(a), (b), (c), (d), (e), (f), (g),	NR	No

- Notes: 1. Under Environmental Control, Tanks, NR means that the tank group is suitable only for those cargoes which require no environmental control in the cargo tanks.
2. Under Environmental Control, Handling Space, NR means that the tank group is suitable only for those cargoes which require no environmental control in the cargo handling space. NA means that the vessel does not have a cargo control space, and this requirement is not applied.
3. Under Electrical Hazard Class, NA means that the tank group is suitable only for those cargoes which have no electrical hazard class requirement. NR means that the vessel has no electrical equipment located in a hazardous location.

List of Authorized Cargoes

Cargo Identification						Conditions of Carriage				
Name	Chem Code	Compat Group No	Sub Chapter	Grade	Hull Type	Tank Group	Vapor Recovery		Special Requirements in 48 CFR 151 General and Mat'l's of	Insp. Period
							App'd (Y or N)	VCS Category		

Authorized Subchapter O Cargoes

Acetonitrile	ATN	37	O	C	III	A	Yes	3	No	g
Acrylonitrile	ACN	15 ²	O	C	II	A	Yes	4	.50-70(a), .55-1(e)	g
Adiponitrile	ADN	37	O	E	II	A	Yes	1	No	g
Alkyl(C7-C9) nitrates	AKN	34 ²	O	NA	III	A	No	N/A	.50-81, .50-86	g
Aminoethylethanolamine	AEE	8	O	E	III	A	Yes	1	.55-1(b)	g
Ammonium bisulfite solution (70% or less)	ABX	43 ²	O	NA	III	A	No	N/A	.50-73, .56-1(a), (b), (c)	g
Ammonium hydroxide (28% or less NH3)	AMH	6	O	NA	III	A	No	N/A	.56-1(a), (b), (c), (f), (g)	g
Anthracene oil (Coal tar fraction)	AHO	33	O	NA	II	A	No	N/A	No	g
Benzene	BNZ	32	O	C	III	A	Yes	1	.50-60	g
Benzene or hydrocarbon mixtures (having 10% Benzene or more)	BHB	32 ²	O	C	III	A	Yes	1	.50-60	g
Benzene or hydrocarbon mixtures (containing Acetylene and 10% Benzene or more)	BHA	32 ²	O	C	III	A	Yes	1	.50-60, .56-1(b), (d), (f), (g)	g
Benzene, Toluene, Xylene mixtures (10% Benzene or more)	BTX	32	O	B/C	III	A	Yes	1	.50-60	g
Butyl acrylate (all isomers)	BAR	14	O	D	III	A	Yes	2	.50-70(a), .50-81(a), (b)	g
Butyl methacrylate	BMH	14	O	D	III	A	Yes	2	.50-70(a), .50-81(a), (b)	g
Butyraldehyde (all isomers)	BAE	19	O	C	III	A	Yes	1	.55-1(h)	g
Camphor oil (light)	CPO	18	O	D	II	A	No	N/A	No	g
Carbon tetrachloride	CBT	36	O	NA	III	A	No	N/A	No	g
Caustic potash solution	CPS	5 ²	O	NA	III	A	No	N/A	.50-73, .55-1(i)	g
Caustic soda solution	CSS	5 ²	O	NA	III	A	No	N/A	.50-73, .55-1(i)	g
Chemical Oil (refined, containing phenolics)	COD	21	O	E	II	A	No	N/A	.50-73	g
Chlorobenzene	CRB	36	O	D	III	A	Yes	1	No	g
Chloroform	CRF	36	O	NA	III	A	Yes	3	No	g
Coal tar naphtha solvent	NCT	33	O	D	III	A	Yes	1	.50-73	g
Creosote	CCW	21 ²	O	E	III	A	Yes	1	No	g
Cresols (all isomers)	CRS	21	O	E	III	A	Yes	1	No	g
Cresylate spent caustic	CSC	5	O	NA	III	A	No	N/A	.50-73, .55-1(b)	g
Cresylic acid tar	CRX		O	E	III	A	Yes	1	.55-1(f)	g
Crotonaldehyde	CTA	19 ²	O	C	II	A	Yes	4	.55-1(h)	g
Crude hydrocarbon feedstock (containing Butyraldehydes and Ethylpropyl acrolein)	CHG		O	C	III	A	Yes	1	No	g
Cyclohexanone	CCH	18	O	D	III	A	Yes	1	.56-1(a), (b)	g
Cyclohexanone, Cyclohexanol mixture	CYX	18 ²	O	E	III	A	Yes	1	.56-1(b)	g
Cyclohexylamine	CHA	7	O	D	III	A	Yes	1	.56-1(a), (b), (c), (g)	g
Cyclopentadiene, Styrene, Benzene mixture	CSB	30	O	D	III	A	Yes	1	.50-80, .56-1(b)	g

*** This document is only valid when attached to, and referenced by a current, valid Certificate of Inspection. ***



Department of Homeland Security
United States Coast Guard

Serial #: C1-1401586

Dated: 12-May-14

Certificate of Inspection

Cargo Authority Attachment

Vessel Name: CCL 19

Official #: 1168980

Page 2 of 8

Shipyard: C&C Marine

Hull #: 024

Cargo Identification						Conditions of Carriage					
Name	Chem Code	Compat Group No	Sub Chapter	Grade	Hull Type	Tank Group	Vapor Recovery		Special Requirements in 46 CFR 151 General and Mat's of	Insp. Period	
							App'd (Y or N)	VCS Category			
iso-Decyl acrylate	IAI	14	O	E	III	A	Yes	2	.50-70(a), .50-81(a), (b), .55-1(c)	G	
Dichlorobenzene (all isomers)	DBX	36	O	E	III	A	Yes	3	.56-1(a), (b)	G	
1,1-Dichloroethane	DCH	36	O	C	III	A	Yes	1	No	G	
2,2'-Dichloroethyl ether	DEE	41	O	D	II	A	Yes	1	.55-1(f)	G	
Dichloromethane	DCM	36	O	NA	III	A	Yes	5	No	G	
2,4-Dichlorophenoxyacetic acid, diethanolamine salt solution	DDE	43	O	E	III	A	No	N/A	.56-1(a), (b), (c), (g)	G	
2,4-Dichlorophenoxyacetic acid, dimethylamine salt solution	DAD	0 1,2	O	A	III	A	No	N/A	.56-1(a), (b), (c), (g)	G	
2,4-Dichlorophenoxyacetic acid, triisopropanolamine salt solution	DTI	43 2	O	E	III	A	No	N/A	.56-1(a), (b), (c), (g)	G	
1,1-Dichloropropane	DPB	36	O	C	III	A	Yes	3	No	G	
1,2-Dichloropropane	DPP	36	O	C	III	A	Yes	3	No	G	
1,3-Dichloropropane	DPC	36	O	C	III	A	Yes	3	No	G	
1,3-Dichloropropene	DPU	15	O	D	II	A	Yes	4	No	G	
Dichloropropene, Dichloropropane mixtures	DMX	15	O	C	II	A	Yes	1	No	G	
Diethanolamine	DEA	8	O	E	III	A	Yes	1	.55-1(c)	G	
Diethylamine	DEN	7	O	C	III	A	Yes	3	.55-1(c)	G	
Diethylenetriamine	DET	7 2	O	E	III	A	Yes	1	.55-1(c)	G	
Diisobutylamine	DBU	7	O	D	III	A	Yes	3	.55-1(c)	G	
Diisopropanolamine	DIP	8	O	E	III	A	Yes	1	.55-1(c)	G	
Diisopropylamine	DIA	7	O	C	II	A	Yes	3	.55-1(c)	G	
N,N-Dimethylacetamide	DAC	10	O	E	III	A	Yes	3	.56-1(b)	G	
Dimethylethanolamine	DMB	8	O	D	III	A	Yes	1	.56-1(b), (c)	G	
Dimethylformamide	DMF	10	O	D	III	A	Yes	1	.55-1(e)	G	
Di-n-propylamine	DNA	7	O	C	II	A	Yes	3	.55-1(c)	G	
Dodecyldimethylamine, Tetradecyldimethylamine mixture	DOT	7	O	E	III	A	No	N/A	.56-1(b)	G	
Dodecyl diphenyl ether disulfonate solution	DOS	43	O	#	II	A	No	N/A	No	G	
EE Glycol Ether Mixture	EEG	40	O	D	III	A	No	N/A	No	G	
Ethanolamine	MEA	8	O	E	III	A	Yes	1	.55-1(c)	G	
Ethyl acrylate	EAC	14	O	C	III	A	Yes	2	.50-70(a), .50-81(a), (b)	G	
Ethylamine solution (72% or less)	EAN	7	O	A	II	A	No	N/A	.55-1(b)	G	
N-Ethylbutylamine	EBA	7	O	D	III	A	Yes	3	.55-1(b)	G	
N-Ethylcyclohexylamine	ECC	7	O	D	III	A	Yes	1	.55-1(b)	G	
Ethylene cyanohydrin	ETC	20	O	E	III	A	Yes	1	No	G	
Ethylenediamine	EDA	7 2	O	D	III	A	Yes	1	.55-1(c)	G	
Ethylene dichloride	EDC	36 2	O	C	III	A	Yes	1	No	G	
Ethylene glycol hexyl ether	EGH	40	O	E	III	A	No	N/A	No	G	
Ethylene glycol monoalkyl ethers	EGC	40	O	D/E	III	A	Yes	1	No	G	
Ethylene glycol propyl ether	EGP	40	O	E	III	A	Yes	1	No	G	
2-Ethylhexyl acrylate	EAI	14	O	E	III	A	Yes	2	.50-70(a), .50-81(a), (b)	G	
Ethyl methacrylate	ETM	14	O	D/E	III	A	Yes	2	.50-70(a)	G	
2-Ethyl-3-propylacrolein	EPA	19 2	O	E	III	A	Yes	1	No	G	
Formaldehyde solution (37% to 50%)	FMS	19 2	O	D/E	III	A	Yes	1	.55-1(h)	G	
Furfural	FFA	19	O	D	III	A	Yes	1	.55-1(h)	G	
Glutaraldehyde solution (50% or less)	GTA	19	O	NA	III	A	No	N/A	No	G	
Hexamethylenediamine solution	HMC	7	O	E	III	A	Yes	1	.55-1(c)	G	
Hexamethylenimine	HMI	7	O	C	II	A	Yes	1	.56-1(b), (c)	G	
Hydrocarbon 5-9	HFN		O	C	III	A	Yes	1	.50-70(a), .50-81(a), (b)	G	
Isoprene	IPR	30	O	A	III	A	No	N/A	.50-70(a), .50-81(a), (b)	G	
Isoprene, Pentadiene mixture	IPN		O	B	III	A	No	N/A	.50-70(a), .55-1(c)	G	

*** This document is only valid when attached to, and referenced by a current, valid Certificate of Inspection. ***



Department of Homeland Security
United States Coast Guard

Serial #: C1-1401586

Dated: 12-May-14

Certificate of Inspection

Cargo Authority Attachment

Vessel Name: CCL 19
Official #: 1168980

Page 3 of 8

Shipyard: C&C Marine
Hull #: 024

Cargo Identification						Conditions of Carriage				
Name	Chem Code	Compat Group No	Sub Chapter	Grade	Hull Type	Tank Group	Vapor Recovery		Special Requirements in 46 CFR 151 General and Mat's of	Insp. Period
							App'd (Y or N)	VCS Category		
Kraft pulping liquors (free alkali content 3% or more)(including: Black, Green, or White liquor)	KPL	5	O	NA	III	A	No	N/A	.50-73, .56-1(a), (c), (g)	G
Mesityl oxide	MSO	18 ²	O	D	III	A	Yes	1	No	G
Methyl acrylate	MAM	14	O	C	III	A	Yes	2	.50-70(a), .50-81(a), (b)	G
Methylcyclopentadiene dimer	MCK	30	O	C	III	A	Yes	1	No	G
Methyl diethanolamine	MDE	8	O	E	III	A	Yes	1	.56-1(b), (c)	G
2-Methyl-5-ethylpyridine	MEP	9	O	E	III	A	Yes	1	.55-1(e)	G
Methyl methacrylate	MMM	14	O	C	III	A	Yes	2	.50-70(a), .50-81(a), (b)	G
2-Methylpyridine	MPR	9	O	D	III	A	Yes	3	.55-1(c)	G
alpha-Methylstyrene	MSR	30	O	D	III	A	Yes	2	.50-70(a), .50-81(a), (b)	G
Morpholine	MPL	7 ²	O	D	III	A	Yes	1	.55-1(c)	G
Nitroethane	NTE	42	O	D	II	A	No	N/A	.50-81, .56-1(b)	G
1- or 2-Nitropropane	NPM	42	O	D	III	A	Yes	1	.50-81	G
Pentachloroethane	PCE	36	O	NA	III	A	No	N/A	No	G
1,3-Pentadiene	PDE	30	O	A	III	A	No	N/A	.50-70(a), .50-81	G
Perchloroethylene	PER	36	O	NA	III	A	No	N/A	No	G
Polyethylene polyamines	PEB	7 ²	O	E	III	A	Yes	1	.55-1(e)	G
iso-Propanolamine	MPA	8	O	E	III	A	Yes	1	.55-1(e)	G
Propanolamine (iso-, n-)	PAX	8	O	E	III	A	Yes	1	.56-1(b), (c)	G
iso-Propylamine	IPP	7	O	A	II	A	Yes	5	.55-1(c)	G
Pyridine	PRD	9	O	C	III	A	Yes	1	.55-1(e)	G
Sodium acetate, Glycol, Water mixture (3% or more Sodium Hydroxide)	SAP		O		III	A	No	N/A	.50-73, .55-1(j)	G
Sodium aluminate solution (45% or less)	SAU	5	O	NA	III	A	No	N/A	.50-73, .56-1(a), (b), (c)	G
Sodium chlorate solution (50% or less)	SDD	0 ^{1,2}	O	NA	III	A	No	N/A	.50-73	G
Sodium hypochlorite solution (20% or less)	SHQ	5	O	NA	III	A	No	N/A	.50-73, .56-1(a), (b)	G
Sodium sulfide, hydrosulfide solution (H2S 15 ppm or less)	SSH	0 ^{1,2}	O	NA	III	A	Yes	1	.50-73, .55-1(b)	G
Sodium sulfide, hydrosulfide solution (H2S greater than 15 ppm but less than 200 ppm)	SSI	0 ^{1,2}	O	NA	III	A	No	N/A	.50-73, .55-1(b)	G
Sodium sulfide, hydrosulfide solution (H2S greater than 200 ppm)	SSJ	0 ^{1,2}	O	NA	II	A	No	N/A	.50-73, .55-1(b)	G
Styrene (crude)	STX		O	D	III	A	Yes	2	No	G
Styrene monomer	STY	30	O	D	III	A	Yes	2	.50-70(a), .50-81(a), (b)	G
1,1,2,2-Tetrachloroethane	TEC	36	O	NA	III	A	No	N/A	No	G
Tetraethylenepentamine	TTP	7	O	E	III	A	Yes	1	.55-1(c)	G
Tetrahydrofuran	THF	41	O	C	III	A	Yes	1	.50-70(b)	G
Toluenediamine	TDA	9	O	E	II	A	No	N/A	.50-73, .56-1(a), (b), (c), (g)	G
1,2,4-Trichlorobenzene	TCB	36	O	E	III	A	Yes	1	No	G
1,1,2-Trichloroethane	TCM	36	O	NA	III	A	Yes	1	.50-73, .56-1(a)	G
Trichloroethylene	TCL	36 ²	O	NA	III	A	Yes	1	No	G
1,2,3-Trichloropropane	TCN	36	O	E	II	A	Yes	3	.50-73, .56-1(a)	G
Triethanolamine	TEA	8 ²	O	E	III	A	Yes	1	.55-1(b)	G
Triethylamine	TEN	7	O	C	II	A	Yes	3	.55-1(e)	G
Triethylenetetramine	TET	7 ²	O	E	III	A	Yes	1	.55-1(b)	G
Triphenylborane (10% or less), caustic soda solution	TPB	5	O	NA	III	A	No	N/A	.56-1(a), (b), (c)	G
Trisodium phosphate solution	TSP	5	O	NA	III	A	No	N/A	.50-73, .56-1(a), (c)	G
Urea, Ammonium nitrate solution (containing more than 2% NH3)	UAS	6	O	NA	III	A	No	N/A	.56-1(b)	G
Vanillin black liquor (free alkali content, 3% or more).	VLB	5	O	NA	III	A	No	N/A	.50-73, .56-1(a), (c), (g)	G
Vinyl acetate	VAM	13	O	C	III	A	Yes	2	.50-70(a), .50-81(a), (b)	G
Vinyl neodecanate	VND	13	O	E	III	A	No	N/A	.50-70(a), .50-81(a), (b)	G
Vinyltoluene	VNT	13	O	D	III	A	Yes	2	.50-70(a), .50-81, .56-1(a), (b), (c), (f)	G

*** This document is only valid when attached to, and referenced by a current, valid Certificate of Inspection. ***



Department of Homeland Security
United States Coast Guard

Serial #: C1-1401586

Dated: 12-May-14

Certificate of Inspection

Cargo Authority Attachment

Vessel Name: CCL 19
Official #: 1168980

Page 4 of 8

Shipyard: C&C Marine
Hull #: 024

Cargo Identification						Conditions of Carriage				
Name	Chem Code	Compat Group No	Sub Chapter	Grade	Hull Type	Tank Group	Vapor Recovery App'd (Y or N)	VCS Category	Special Requirements in 46 CFR 151 General and Mat'l's of	Insp. Period

Subchapter D Cargoes Authorized for Vapor Control

Acetone	ACT	18 ²	D	C		A	Yes	1		
Acetophenone	ACP	18	D	E		A	Yes	1		
Alcohol(C12-C16) poly(1-6)ethoxylates	APU	20	D	E		A	Yes	1		
Alcohol(C6-C17)(secondary) poly(7-12)ethoxylates	AEB	20	D	E		A	Yes	1		
Amyl acetate (all isomers)	AEC	34	D	D		A	Yes	1		
Amyl alcohol (iso-, n-, sec-, primary)	AAI	20	D	D		A	Yes	1		
Benzyl alcohol	BAL	21	D	E		A	Yes	1		
Brake fluid base mixtures (containing Poly(2-8)alkylene(C2-C3) glycols, Polyalkylene(C2-C10) glycol monoalkyl(C1-C4) ethers, and their borate esters)	BFX	20	D	E		A	Yes	1		
Butyl acetate (all isomers)	BAX	34	D	D		A	Yes	1		
Butyl alcohol (iso-)	IAL	20 ²	D	D		A	Yes	1		
Butyl alcohol (n-)	BAN	20 ²	D	D		A	Yes	1		
Butyl alcohol (sec-)	BAS	20 ²	D	C		A	Yes	1		
Butyl alcohol (tert-)	BAT		D	C		A	Yes	1		
Butyl benzyl phthalate	BPH	34	D	E		A	Yes	1		
Butyl toluene	BUE	32	D	D		A	Yes	1		
Caprolactam solutions	CLS	22	D	E		A	Yes	1		
Cyclohexane	CHX	31	D	C		A	Yes	1		
Cyclohexanol	CHN	20	D	E		A	Yes	1		
1,3-Cyclopentadiene dimer (molten)	CPD	30	D	D/E		A	Yes	2		
p-Cymene	CMP	32	D	D		A	Yes	1		
iso-Decaldehyde	IDA	19	D	E		A	Yes	1		
n-Decaldehyde	DAL	19	D	E		A	Yes	1		
Decene	DCE	30	D	D		A	Yes	1		
Decyl alcohol (all isomers)	DAX	20 ²	D	E		A	Yes	1		
n-Decylbenzene, see Alkyl(C9+)benzenes	DBZ	32	D	E		A	Yes	1		
Diacetone alcohol	DAA	20 ²	D	D		A	Yes	1		
ortho-Dibutyl phthalate	DPA	34	D	E		A	Yes	1		
Diethylbenzene	DEB	32	D	D		A	Yes	1		
Diethylene glycol	DEG	40 ²	D	E		A	Yes	1		
Diisobutylene	DBL	30	D	C		A	Yes	1		
Diisobutyl ketone	DIK	18	D	D		A	Yes	1		
Diisopropylbenzene (all isomers)	DIX	32	D	E		A	Yes	1		
Dimethyl phthalate	DTL	34	D	E		A	Yes	1		
Diethyl phthalate	DOP	34	D	E		A	Yes	1		
Dipentene	DPN	30	D	D		A	Yes	1		
Diphenyl	DIL	32	D	D/E		A	Yes	1		
Diphenyl, Diphenyl ether mixtures	DDO	33	D	E		A	Yes	1		
Diphenyl ether	DPE	41	D	(E)		A	Yes	1		
Dipropylene glycol	DPG	40	D	E		A	Yes	1		
Distillates: Flashed feed stocks	DFF	33	D	E		A	Yes	1		
Distillates: Straight run	DSR	33	D	E		A	Yes	1		
Dodecene (all isomers)	DOZ	30	D	D		A	Yes	1		
Dodecylbenzene, see Alkyl(C9+)benzenes	DDB	32	D	E		A	Yes	1		
2-Ethoxyethyl acetate	EEA	34	D	D		A	Yes	1		
Ethoxy triglycol (crude)	ETG	40	D	E		A	Yes	1		

*** This document is only valid when attached to, and referenced by a current, valid Certificate of Inspection. ***



Department of Homeland Security
United States Coast Guard

Serial #: C1-1401586

Dated: 12-May-14

Certificate of Inspection

Cargo Authority Attachment

Vessel Name: CCL 19
Official #: 1168980

Page 5 of 8

Shipyard: C&C Marine
Hull #: 024

Cargo Identification						Conditions of Carriage				
Name	Chem Code	Compat Group No	Sub Chapter	Grade	Hull Type	Tank Group	Vapor Recovery		Special Requirements in 46 CFR 151 General and Mat's of	Insp. Period
							App'd (Y or N)	VCS Category		
Ethyl acetate	ETA	34	D	C		A	Yes	1		
Ethyl acetoacetate	EAA	34	D	E		A	Yes	1		
Ethyl alcohol	EAL	20 ²	D	C		A	Yes	1		
Ethylbenzene	ETB	32	D	C		A	Yes	1		
Ethyl butanol	EBT	20	D	D		A	Yes	1		
Ethyl tert-butyl ether	EBE	41	D	C		A	Yes	1		
Ethyl butyrate	EBR	34	D	D		A	Yes	1		
Ethyl cyclohexane	ECY	31	D	D		A	Yes	1		
Ethylene glycol	EGL	20 ²	D	E		A	Yes	1		
Ethylene glycol butyl ether acetate	EMA	34	D	E		A	Yes	1		
Ethylene glycol diacetate	EGY	34	D	E		A	Yes	1		
Ethylene glycol phenyl ether	EPE	40	D	E		A	Yes	1		
Ethyl-3-ethoxypropionate	EEP	34	D	D		A	Yes	1		
2-Ethylhexanol	EHX	20	D	E		A	Yes	1		
Ethyl propionate	EPR	34	D	C		A	Yes	1		
Ethyl toluene	ETE	32	D	D		A	Yes	1		
Formamide	FAM	10	D	E		A	Yes	1		
Furfuryl alcohol	FAL	20 ²	D	E		A	Yes	1		
Gasoline blending stocks: Alkylates	GAK	33	D	A/C		A	Yes	1		
Gasoline blending stocks: Reformates	GRF	33	D	A/C		A	Yes	1		
Gasolines: Automotive (containing not over 4.23 grams lead per gallon)	GAT	33	D	C		A	Yes	1		
Gasolines: Aviation (containing not over 4.86 grams of lead per gallon)	GAV	33	D	C		A	Yes	1		
Gasolines: Casinghead (natural)	GCS	33	D	A/C		A	Yes	1		
Gasolines: Polymer	GPL	33	D	A/C		A	Yes	1		
Gasolines: Straight run	GSR	33	D	A/C		A	Yes	1		
Glycerine	GCR	20 ²	D	E		A	Yes	1		
Heptane (all isomers), see Alkanes (C6-C9) (all isomers)	HMX	31	D	C		A	Yes	1		
Heptanoic acid	HEP	4	D	E		A	Yes	1		
Heptanol (all isomers)	HTX	20	D	D/E		A	Yes	1		
Heptene (all isomers)	HPX	30	D	C		A	Yes	2		
Heptyl acetate	HPE	34	D	E		A	Yes	1		
Hexane (all isomers), see Alkanes (C6-C9)	HXS	31 ²	D	B/C		A	Yes	1		
Hexanoic acid	HXO	4	D	E		A	Yes	1		
Hexanol	HXN	20	D	D		A	Yes	1		
Hexene (all isomers)	HEX	30	D	C		A	Yes	2		
Hexylene glycol	HXG	20	D	E		A	Yes	1		
Isophorone	IPH	18 ²	D	E		A	Yes	1		
Jet fuel: JP-4	JPF	33	D	E		A	Yes	1		
Jet fuel: JP-5 (kerosene, heavy)	JPV	33	D	D		A	Yes	1		
Kerosene	KRS	33	D	D		A	Yes	1		
Methyl acetate	MTT	34	D	D		A	Yes	1		
Methyl alcohol	MAL	20 ²	D	C		A	Yes	1		
Methylamyl acetate	MAC	34	D	D		A	Yes	1		
Methylamyl alcohol	MAA	20	D	D		A	Yes	1		
Methyl amyl ketone	MAK	18	D	D		A	Yes	1		
Methyl tert-butyl ether	MBE	41 ²	D	C		A	Yes	1		
Methyl butyl ketone	MBK	18	D	C		A	Yes	1		

*** This document is only valid when attached to, and referenced by a current, valid Certificate of Inspection. ***



Department of Homeland Security
United States Coast Guard

Serial #: C1-1401586

Dated: 12-May-14

Certificate of Inspection

Cargo Authority Attachment

Vessel Name: CCL 19
Official #: 1168980

Page 6 of 8

Shipyard: C&C Marine
Hull #: 024

Cargo Identification						Conditions of Carriage				
Name	Chem Code	Compat Group No	Sub Chapter	Grade	Hull Type	Tank Group	Vapor Recovery App'd (Y or N)	VCS Category	Special Requirements in 46 CFR 151. General and Mat'l's of	Insp. Period
Methyl butyrate	MBU	34	D	C		A	Yes	1		
Methyl ethyl ketone	MEK	18 ²	D	C		A	Yes	1		
Methyl heptyl ketone	MHK	18	D	D		A	Yes	1		
Methyl isobutyl ketone	MIK	18 ²	D	C		A	Yes	1		
Methyl naphthalene (molten)	MNA	32	D	E		A	Yes	1		
Mineral spirits	MNS	33	D	D		A	Yes	1		
Myrcene	MRE	30	D	D		A	Yes	1		
Naphtha: Heavy	NAG	33	D	#		A	Yes	1		
Naphtha: Petroleum	PTN	33	D	#		A	Yes	1		
Naphtha: Solvent	NSV	33	D	D		A	Yes	1		
Naphtha: Stoddard solvent	NSS	33	D	D		A	Yes	1		
Naphtha: Varnish makers and painters (75%)	NVM	33	D	C		A	Yes	1		
Nonane (all isomers), see Alkanes (C6-C9)	NAX	31	D	D		A	Yes	1		
Nonene (all isomers)	NON	30	D	D		A	Yes	2		
Nonyl alcohol (all isomers)	NNS	20 ²	D	E		A	Yes	1		
Nonyl phenol	NNP	21	D	E		A	Yes	1		
Nonyl phenol poly(4+)ethoxylates	NPE	40	D	E		A	Yes	1		
Octane (all isomers), see Alkanes (C6-C9)	OAX	31	D	C		A	Yes	1		
Octanoic acid (all isomers)	OAY	4	D	E		A	Yes	1		
Octanol (all isomers)	OCX	20 ²	D	E		A	Yes	1		
Octene (all isomers)	OTX	30	D	C		A	Yes	2		
Oil, fuel: No. 2	OTW	33	D	D/E		A	Yes	1		
Oil, fuel: No. 2-D	OTD	33	D	D		A	Yes	1		
Oil, fuel: No. 4	OFR	33	D	D/E		A	Yes	1		
Oil, fuel: No. 5	OFV	33	D	D/E		A	Yes	1		
Oil, fuel: No. 6	OSX	33	D	E		A	Yes	1		
Oil, misc: Crude	OIL	33	D	C/D		A	Yes	1		
Oil, misc: Diesel	ODS	33	D	D/E		A	Yes	1		
Oil, misc: Gas, high pour	OGP	33	D	E		A	Yes	1		
Oil, misc: Lubricating	OLB	33	D	E		A	Yes	1		
Oil, misc: Residual	ORL	33	D	E		A	Yes	1		
Oil, misc: Turbine	OTB	33	D	E		A	Yes	1		
Pentane (all isomers)	PTY	31	D	A		A	Yes	5		
Pentene (all isomers)	PTX	30	D	A		A	Yes	5		
n-Pentyl propionate	PPE	34	D	D		A	Yes	1		
alpha-Pinene	PIO	30	D	D		A	Yes	1		
beta-Pinene	PIP	30	D	D		A	Yes	1		
Poly(2-8)alkylene glycol monoalkyl(C1-C6) ether	PAG	40	D	E		A	Yes	1		
Poly(2-8)alkylene glycol monoalkyl(C1-C6) ether acetate	PAF	34	D	E		A	Yes	1		
Polybutene	PLB	30	D	E		A	Yes	1		
Polypropylene glycol	PGC	40	D	E		A	Yes	1		
iso-Propyl acetate	IAC	34	D	C		A	Yes	1		
n-Propyl acetate	PAT	34	D	C		A	Yes	1		
iso-Propyl alcohol	IPA	20 ²	D	C		A	Yes	1		
n-Propyl alcohol	PAL	20 ²	D	C		A	Yes	1		
Propylbenzene (all isomers)	PBY	32	D	D		A	Yes	1		
Iso-Propylcyclohexane	IPX	31	D	D		A	Yes	1		
Propylene glycol	PPG	20 ²	D	E		A	Yes	1		

*** This document is only valid when attached to, and referenced by a current, valid Certificate of Inspection. ***



Department of Homeland Security
United States Coast Guard

Serial #: C1-1401586

Dated: 12-May-14

Certificate of Inspection

Cargo Authority Attachment

Vessel Name: CCL 19

Shipyard: C&C Marine

Official #: 1168980

Page 7 of 8

Hull #: 024

Cargo Identification						Conditions of Carriage				
Name	Chem Code	Compat Group No	Sub Chapter	Grade	Hull Type	Tank Group	Vapor Recovery		Special Requirements in 46 CFR 151 General and Mat'l's of	Insp. Period
							App'd (Y or N)	VCS Category		
Propylene glycol methyl ether acetate	PGN	34	D	D		A	Yes	1		
Propylene tetramer	PTT	30	D	D		A	Yes	1		
Sulfolane	SFL	39	D	E		A	Yes	1		
Tetraethylene glycol	TTG	40	D	E		A	Yes	1		
Tetrahydronaphthalene	THN	32	D	E		A	Yes	1		
Toluene	TOL	32	D	C		A	Yes	1		
Tricresyl phosphate (less than 1% of the ortho isomer)	TCP	34	D	E		A	Yes	1		
Triethylbenzene	TEB	32	D	E		A	Yes	1		
Triethylene glycol	TEG	40	D	E		A	Yes	1		
Triethyl phosphate	TPS	34	D	E		A	Yes	1		
Trimethylbenzene (all isomers)	TRE	32	D	{D}		A	Yes	1		
Trixylenyl phosphate	TRP	34	D	E		A	Yes	1		
Undecene	UDC	30	D	D/E		A	Yes	1		
1-Undecyl alcohol	UND	20	D	E		A	Yes	1		
Xylenes (ortho-, meta-, para-)	XLX	32	D	D		A	Yes	1		



Certificate of Inspection

Cargo Authority Attachment

Vessel Name: CCL 19

Official #: 1168980

Page 8 of 8

Shipyard: C&C Marine

Hull #: 024

Explanation of terms & symbols used in the Table:

Cargo Identification

Name	The proper shipping name as listed in 46 CFR Table 30.25-1, 46 CFR Table 151.05, and 46 CFR Part 153 Table 2.
Chem Code none	The three letter designation assigned to the cargo in the Chemical Hazards Response Information System (CHRIS) Manual. Certain mixtures of cargoes may not have a CHRIS Code assigned.
Compatability Group No.	The cargo reactive group number assigned for compatibility determinations in 46 CFR Part 150 Tables I and II. In accordance with 46 CFR 150.130, the Person-In-Charge of the barge is responsible for ensuring that the compatibility requirements of 46 CFR Part 150 are met. Cargoes must be checked for compatibility using the figures, tables, and appendices of 46 CFR 150 in conjunction with the assigned reactive group number.
Note 1	Because of the very high reactivity or unusual conditions of carriage or potential compatibility problems, this product is not assigned to a specific group in the Compatibility Chart. For additional compatibility information, contact Commandant (CG-3PSO-3), U.S. Coast Guard, 2100 Second Street, SW, Washington, DC 20593-0001. Telephone (202) 372-1425.
Note 2	See Appendix I to 46 CFR Part 150 - exceptions to the compatibility chart.
Subchapter	The subchapter in Title 46 Code of Federal Regulations under which the cargo has been classified.
Subchapter D	Those flammable and combustible liquids listed in 46 CFR Table 30.25-1.
Subchapter O	Those hazardous cargoes listed in 46 CFR Table 151.05 and 46 CFR Part 153 Table 2.
Note 3	Those cargoes listed in 46 CFR Part 153 Table 2 are non-regulated cargoes when carried in bulk on non-oceangoing barges.
Grade	The cargo classification assigned to each flammable or combustible liquid. Grades inside of "{ " indicate a provisional assignment based upon literature sources which were not verified by manufacturers data. The Person-In-Charge shall verify the cargo grade based on Manufacturers data and ensure that the barge is authorized for carriage of that grade of cargo.
A, B, C	Flammable liquid cargoes, as defined in 46 CFR 30-10.22.
D, E	Combustible liquid cargoes, as defined in 46 CFR 30-10.15.
Note 4	The flammability/combustibility grade of these cargoes may vary depending upon the flashpoint and Reid vapor pressure. The Person-In-Charge shall verify the cargo grade based on Manufacturers data and ensure that the barge is authorized for carriage of that grade of cargo.
NA	Those subchapter O cargoes which are not classified as a flammable or combustible liquid.
#	No flammability/combustibility grade has been assigned yet, as the necessary flash point/vapor pressure data for such assignments are presently not available.
Hull Type	The required barge hull classification for carriage of the specified Subchapter O hazardous material cargo, see 46 CFR 151.10-1.
I	Designed to carry products which require the maximum preventive measures to preclude the uncontrolled release of the cargo. See 46 CFR 151.10-1(b)(1).
II	Designed to carry products which require significant preventive measures to preclude the uncontrolled release of cargo. See 46 CFR 151.10-1(b)(3).
III	Designed to carry products of sufficient hazard to require a moderate degree of control. See 46 CFR 151.10-1(b)(4).
NA	Not applicable to barges certificated under Subchapter D.

Conditions of Carriage

Tank Group	The vessel's tank group (as defined in Section 4) which is authorized for carriage of the named cargo.
Vapor Recovery	Yes: The vessel's VCS has been reviewed and approved by the MSC to control vapors of the specified cargo.
Approved (Y or N)	No: The vessel's VCS has been reviewed and is not approved by the MSC to control vapors of the specified cargo.

Conditions of Carriage

Tank Group	The vessel's tank group (as defined under the "46 CFR Tank Group Characteristics" listed on page 1) which is authorized for carriage of the named cargo.
Vapor Recovery	Yes: The vessel's VCS has been reviewed and approved by the MSC to control vapors of the specified cargo.
Approved (Y or N)	No: The vessel's VCS has been reviewed and is not approved by the MSC to control vapors of the specified cargo.
VCS Category:	The specified cargo's provisional classification for vapor control systems.
Category 1	(No additional VCS requirements above those for benzene, gasolines and crude oil) All requirements applying to the handling of oil and hazardous materials in Titles 33 and 46 Code of Federal Regulations (CFR) apply to these cargoes. Those specifically dealing with vapor control systems are in 33 CFR 155.750, 33 CFR 156.120, 33 CFR 156.170, 46 CFR 35.35 and 46 CFR 39. The cargo tank venting system calculations (46 CFR 39.20-11) and the pressure drop calculations (46 CFR 39.30-1(b)) must use appropriate friction factors, vapor densities and vapor growth rates.
Category 2	(Polymerizes) Polymerization and residue build-up of these cargoes can adversely affect the vessel by fouling safety components and restricting vapor flow which could lead to cargo tank overpressurization. The vessel's owner must develop a method of ensuring all VCS safety components are functional and polymer build-up is not causing an unsafe condition due to increased pressure in the vapor control piping and cargo tanks. The method shall be acceptable to the local Officer in Charge, Marine Inspection. This is in addition to the requirements of Category 1. Please note that a material not normally considered a monomer can be a problem in detonation.
Category 3	(Highly toxic) VCSs for these toxic cargoes cannot use a spill valve or rupture disk as the primary means to meet the overfill protection requirement of 46 CFR 39.20-9. This requirement is in addition to the requirements of Category 1.
Category 4	(Polymerizes and highly toxic) Must comply with requirements of Categories 1, 2 and 3.
Category 5	(High vapor pressure) VCS pressure drop calculations for cargoes with a vapor pressure greater than 14.7 psia at 115 F must take into account increased vapor-air mixture densities and vapor growth rates as compared to Category 1 cargoes. Consult the Marine Safety Center's VCS Guidelines for further information. This requirement is in addition to the requirements of Category 1.
Category 6	(High vapor pressure and highly toxic) Must comply with requirements of Categories 1, 3 and 5.
Category 7	(High vapor pressure and polymerizes) Must comply with requirements of Categories 1, 2 and 5.
none	The cargo has not been evaluated/classified for use in vapor control systems.



UNITED STATES OF AMERICA

DEPARTMENT OF HOMELAND SECURITY
UNITED STATES COAST GUARD

NATIONAL VESSEL DOCUMENTATION CENTER

CERTIFICATE OF DOCUMENTATION

VESSEL NAME CCL 19		OFFICIAL NUMBER 1168980	IMO OR OTHER NUMBER 024	YEAR COMPLETED 2005	
HAILING PORT NEW ORLEANS LA		HULL MATERIAL STEEL		MECHANICAL PROPULSION NO	
GROSS TONNAGE 735 GRT	NET TONNAGE 735 NRT	LENGTH 200.0	BREADTH 35.0	DEPTH 12.5	
PLACE BUILT BELLE CHASSE LA					
OWNERS CHEM CARRIERS LLC COMPRISED OF ONE MEMBER			OPERATIONAL ENDORSEMENTS COASTWISE		
MANAGING OWNER CHEM CARRIERS LLC 1237 HIGHWAY 75 SUNSHINE LA 70780					
RESTRICTIONS NONE					
ENTITLEMENTS NONE					
REMARKS NONE					
ISSUE DATE JULY 09, 2026		THIS CERTIFICATE EXPIRES AUGUST 31, 2027			
		DIRECTOR, NATIONAL VESSEL DOCUMENTATION CENTER			





National Pollution Funds Center

Vessel COFR Search E-COFR Online Enrollment Contact Us Logout
Frequently Asked Questions Disclaimer Forms/Regulations NPFC Home

Click on the Document Icon  to the left of a record to display a COFR Confirmation in html. You may print the COFR Confirmation by right clicking your mouse and selecting "print" from the list.

VESSEL NAME	VESSEL TYPE	HULL TYPE	GROSS TONNAGE	COFR NUMBER	EFFECTIVE DATE	EXPIRATION DATE	COFR APPLICANT	VIN	INSURANCE CANCEL FLAG
 CCL 19	TANKBARGE D		735	841310 - 21	8/24/2023	8/24/2026	CHEM CARRIERS, L.L.C	D1168980	

< Prev Next >

[USCG Home](#) • [Privacy Policy](#) • [Customer Accessibility](#)

Contact the [Accessibility Coordinator](#) for comments and inquiries about accessibility.

Version 3.7 -- This version is designed for Internet Explorer; Edge, Chrome, Firefox and Safari.

T.T. BARGE SERVICES, LLC

MILE 237 Repair

5780 NORTH RIVER RD. PORT ALLEN, LA. 70767

OFFICE: (225) 343-0204 FAX: (225) 343-0237

MARINE VESSELS VAPOR TIGHTNESS DOCUMENTATION

REQUIRED SUBPART BB-NATIONAL EMISSION STANDARDS FOR BENZENE EMISSIONS FROM TRANSFER
OPERATIONS SECTION 61.00-61.306

VESSEL: CCL 19

OFFICIAL NUMBER: _____

TESTING LOCATION: TT 237

MAXIMUM LOADING RATE (BRH): _____

TANK(S) TESTED: all

PRESSURE INDICATOR: Certified gauge

VESSEL OWNER _____

TEST RESULTS

TEST DATE: 3/18/26

BEGINNING PRESSURE: 16OZ

BEGINNING TIME: 1:00

ENDING PRESSURE: 16 OZ

ENDING TIME: 1:30

TOTAL PRESSURE LOSS: 0 ALLOWABLE PRESSURE LOSS: _____

NOTE: VESSEL IS CONSIDERED VAPOR TIGHT IF "TOTAL PRESSURE LOSS" IS LESS THAN "ALLOWABLE LOSS"

THIS VESSEL HAS BEEN TESTED IN ACCORDANCE WITH SECTION 61.304F, AND IS
CONSIDERED VAPOR TIGHT.

TESTER: Joey Jones (PRINT)

WITNESS: Miguel Ortiz (PRINT)

TESTER: Joey Jones (SIGN)

WITNESS: Miguel Ortiz (SIGN)

TT 237
AFFILIATION OF WITNESS

CALCULATION OF ALLOWABLE PRESSURE LOSS:

0.861 X _____ X (_____ / _____) = _____
(TP) (L) (V) (APL)

TP = 14.7 PLUS THE BARGE TEST PRESSURE IN PSI (1 PSI = OUNCES)

L = MAXIMUM LOADING RATE IN BARRELS PER HOUR

V = VOLUME OF TANK(S) IN BARRELS

APL = ALLOWABLE PRESSURE LOSS INCHES OF WATER

NOTES:

14.70 PSI = 406.8 INCHES OF H2O

1 PSI = 27.67 INCHES OF H2O

1 INCH = 25.40 MM

1 INCH = 2.54 CM

1 OZ. = 1.729 INCHES OF H2O

T.T. 237, LLC

Specializing in Gas Freeing, Cleaning and Repairs
5190 North River Road, Port Allen, Louisiana 70767
Phone: (225) 473-8222 Fax: (225) 473-2199

Pipeline Test Letter

Date: 3/18/26


To Whom It May Concern:

The cargo pipeline and relief valve as required by 33CRH156.170, on tank barge


CCL 19 located at T.T. 237, was tested on 3/18/26 at 188psi.

- Pressure gauge was found to be operating.
- The relief valve functioned as required.
- The steam piping system was tested at 125 psi.
- The steam system relief valve functioned as required.

Signature of Tester: 

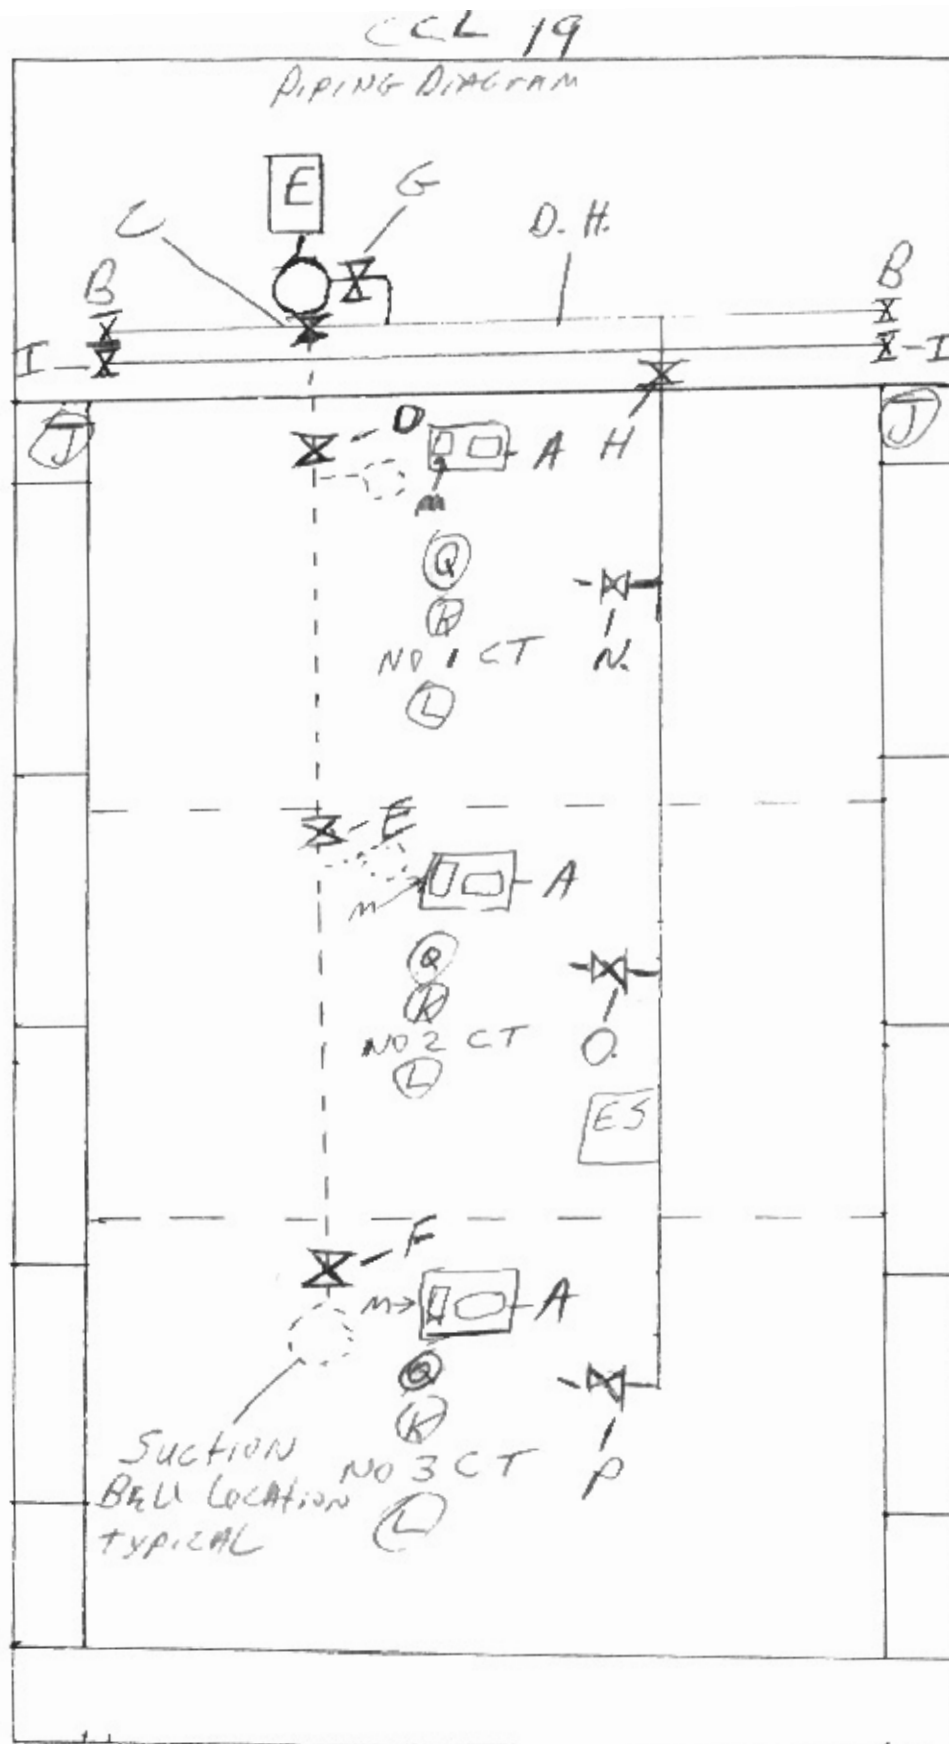

A = ACCESS HATCH
 E = ENGINE
 P = pump
 D.H = DISCHARGE
 HEADER
 B = TRANSVERSE
 HEADER VALVE
 C = pump Discharge
 D = NO 1. Suction
 E = NO 2. Suction
 F = NO 3. Suction
 G = DISCHARGE VALVE
 H = OVERHEAD LOAD LINE
 VALVE
 I = VAPOR LINE NOT
 USE WITH OVER HEAD
 LOAD LINE
 E.S = EMERGENCY
 Shutdown
 J = HIGH LEVEL
 PLUG IN HIGH LEVEL
 Shutdown PLUGS
 K = HIGH LEVEL Shut
 DOWN HIGH LEVEL
 ALARMS
 L = HIGH LEVEL STICK
 M = CARGO TANK
 SIGHT GLASSES
 N = NO 1 CARGO TANK
 OVER HEAD LOAD LINE
 VALVE
 O. NO 2 CARGO TANK
 OVER HEAD LOAD LINE
 VALVE
 P. NO 3 CARGO TANK
 OVER HEAD LOAD LINE
 VALVE.
 Q CLOSED GAUGING

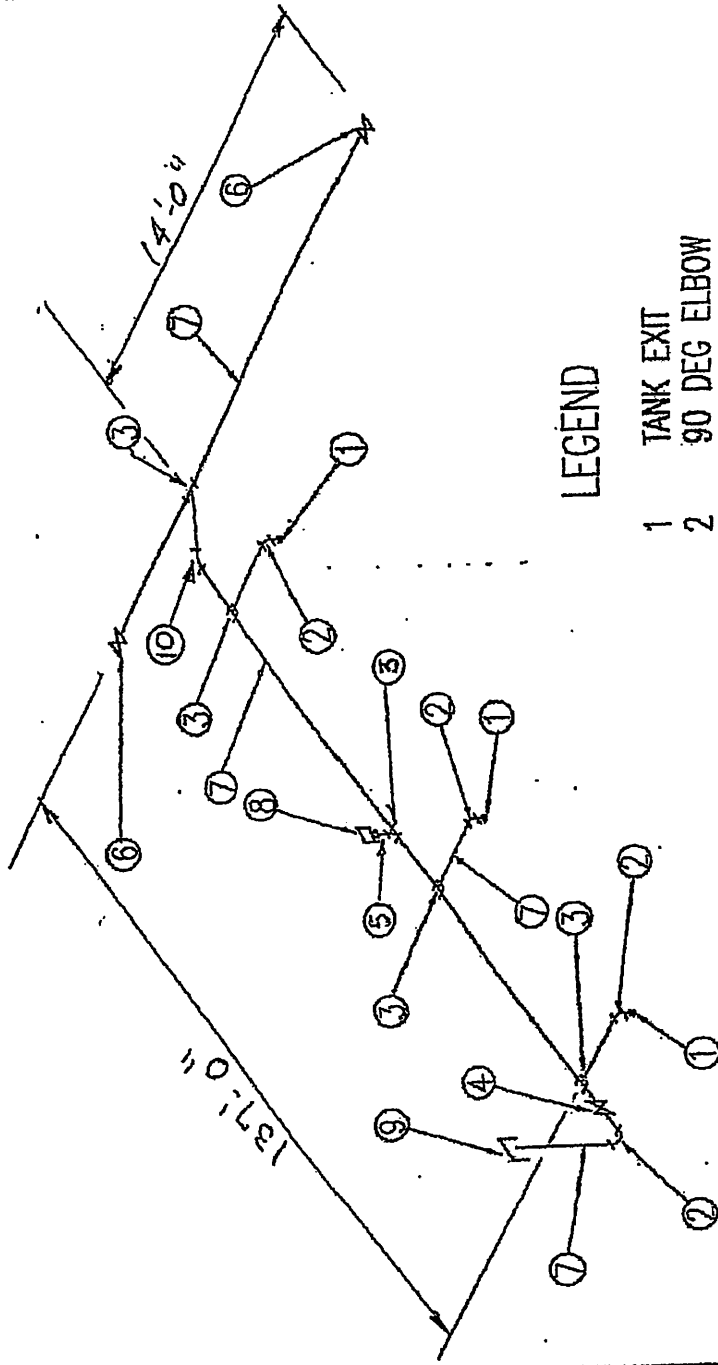


LEGEND

- | | |
|----|-----------------|
| 1 | TANK EXIT |
| 2 | 90 DEG ELBOW |
| 3 | FORGED TEE |
| 4 | BUTTERFLY VALVE |
| 5 | 8" x 6" REDUCER |
| 6 | GATE VALVE |
| 7 | 8" PIPE |
| 8 | 6" P/V VALVE |
| 9 | RAIN CAP |
| 10 | 45° ELBOW. |

200' x 35' x 12.5' TANK BARGE
FILE 06-05
ALT. 0

CCL 19 Cargo & Vapor Piping

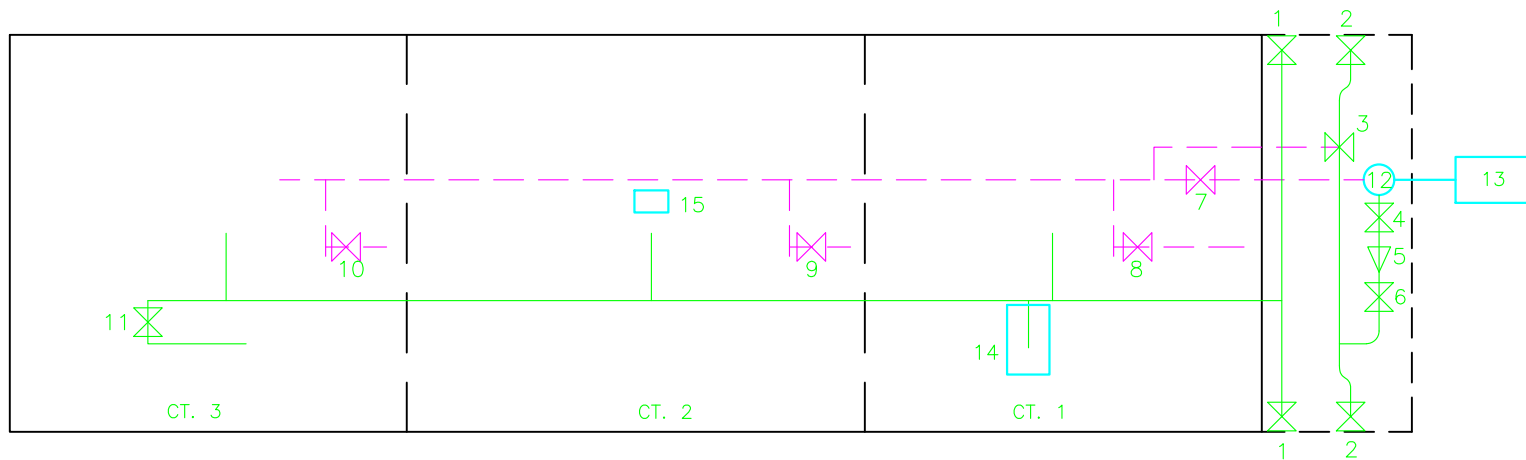

Parts List

ITEM	QTY	NAME	ITEM	QTY	NAME	ITEM	QTY	NAME
1	2	Vapor Header Valve	7	1	Master Suction Valve	13	1	Pump Engine
2	2	Cargo Header Valve	8	1	No. 1 Cargo Tank Valve	14	1	High Velocity PV Valve
3	1	Drop Valve / Load Valve	9	1	No. 2 Cargo Tank Valve	15	1	Emergency Shutdown
4	1	Pressure Release Valve	10	1	No. 3 Cargo Tank Valve			
5	1	Pump Discharge Check Valve	11	1	Vent Stack Valve			
6	1	Pump Discharge Valve	12	1	Deep Well Pump			

Edited 07/13/2020

CARGO TRANSFER PROCEDURES

CHEM CARRIERS L.L.C.

TRANSFER FROM BARGE TO DOCK

PARTS

1. **PRODUCTS TRANSFERRED**
2. **DESCRIPTION OF SYSTEM**
3. **PERSONS ON DUTY**
4. **PERSONS IN CHARGE**
5. **EMERGENCY SHUTDOWN**
6. **TOPPING OFF PROCEDURE**
7. **COMPLETION OF TRANSFER**
8. **REPORTING CARGO SPILLS**
9. **VESSEL CLOSURES**
10. **PRODUCT DATA**
11. **Vapor Control Procedures**
12. **Inert system**

Barge CCL 19

PARTS 1. PRODUCTS TRANSFERRED

33 CFR 155.750 (a) (1) (i)

This vessel is certificated for the carriage of grades "A" and lower Sub-Chapter (D) and (O) Products. It has also been certified to carry vapor products. Reference Certificate of Inspection.

PARTS 2. DESCRIPTION OF CARGO TRANSFER SYSTEM

33 CFR 155.750 (a) (2) (i) (ii)

The cargo transfer procedures apply to all Chem Carrier L.L.C. owned or leased tank barges. In most cases other than series built barges, the cargo piping arrangement is usually slightly different on every barge, and for this reason, the piping diagram must be studied before loading or discharging a barge. The basic concept for loading and discharging is fairly standard depending on the location of the pump.

A. (Reference the piping diagram for transfer system arrangement.)

B. PROCEDURES FOR THE CONTAINMENT SYSTEM

33 CFR 155.310 (a) (1) (iv)

33 CFR 155.750 (a) (2) (iii)

1). The containment pans are equipped with a drain for the removal of slops to shore facilities:
 NEVER DRAIN THE CONTAINMENT TANKS ONTO THE DECK.

2). CCL 19 is equipped with a separate containment area for

the cargo trunk top and the forward deck area. Each containment area is equipped with drains and scupper plugs. Plugs should be installed prior to cargo transfer and removed after the cargo transfer is complete. PIC should notify Chem Carriers when containment areas need cleaning or if scupper plugs need replacing. **Never Drain Product captured in containment area overboard.**

PARTS 3. PERSONS ON DUTY DURING TRANSFER

33 CFR 155.750 (a) (3)

Number of persons required on duty during transfer operations:

- A. At no time during the transfer operation will be less than one responsible person on duty. The certified tankerman assigned shall be in charge and responsible for the safe transfer of cargo.

PARTS 4. PERSONS IN CHARGE

The tankerman (person in charge) is responsible for transferring cargo and carrying out related operations on board in an efficient, safe, and pollution free manner. The tankerman whether employed by the towboat, owner, operator, a shore tankerman service, or Chem Carriers L.L.C., shall comply with all Coast Guard, State and local regulations. Tankerman's responsibility shall include but not be limited to the following:

- A. To have on his/her person a valid merchant marine document endorsed as tankerman, certified to handle the grade of cargo to be transferred.
- B. Make a thorough inspection of the barge prior to the start of transfer operation.
- C. To have proper connection of the grounding cable.
- D. The vessel's moorings are adequate to hold during all expected conditions of surge, current, wind, tide, ect., and lines are long enough to allow for surge, tide, wind, changes in draft ect.
- E. Proper hose sizes, lengths, support, and connections.
- F. The condition of fire extinguishers and required number.
- G. The person in charge of transfer operations on the transferring vessel or facility and the person in charge of transferring operations on the receiving vessel or facility agree to begin the transfer operations.
- H. The transfer operation between tank barges and dock facilities should be lighted between sunset and sunrise to comply with the U. S. Coast Guard regulation pertaining to the displaying of lights on barges as required by Title 33.
- I. The PIC (PERSON IN CHARGE) will be responsible for the DOI (declaration of inspection) and DOS (declaration of security).
- J. Always maintain communications with dock or shore personnel with an agreed upon approved system.

PARTS 5: EMERGENCY SHUTDOWN

33 CFR 155.750 (a) (6)

THE EMERGENCY SHUTDOWN IS LOCATED NEAR THE CENTER OF THE BARGE.

- A. In the event of an emergency, transfer operations can be stopped by pulling the remote shutdown cable.
- B. Familiarize yourself with its location and operation prior to transfer.

PARTS 6; TOPPING OFF PROCEDURES

33 CFR 155.750 (a) (7)

In the process of topping off, tanks should be loaded at different levels to top off one at a time. Extra care should be taken to avoid over pressuring the connections, and hoses by closing valves against the receiving line. Since barges and facilities vary in their systems, no standard for topping off exist, but the following should be considered:

- A. The closing of one tank increases the rate of flow to other tanks on the same line.
- B. Always consider temperature and cargo in accordance with the amount of expansion that should be allowed.
- C. Always maintain communications with dock or shore personnel.
- D. A set of dipstick overfill devices have been installed on the CCL 19. Dipsticks can be made operational by releasing the covers or caps. Dipsticks should be used as a visual aid for overfill protection.

PARTS 7: COMPLETION OF TRANSFER

33 CFR 155.750 (a) (8)

Upon the completion of the transfer all pipelines should be drained into cargo tanks. The header valve used during the operation should then be closed, sealed off with a blind flange and shore personnel should seal lines and hatches on vessel.

PARTS 8: REPORTING CARGO SPILLS

33 CFR 155.750 (a) (9)

Should an accidental discharge of product occur, you should consider the following:

- A. Locate the source of the spill and try to stop it, if possible, and safe to do so.

- B. Make an attempt to contain the product if possible.
- C. Notify the Coast Guard. The national Response Center at 1-800-424-9300.
- E. Notify Chem Carriers L.L.C. at (225) 642-0060
- F. If loading, transfer the cargo from the leaking tank to an adjacent tank or back to the dock if safe to do so.
- G. If discharging, pump the product from the leaking tank as quickly as possible if safe to do so.

***When reporting a spill, the tankerman should provide the following information:**

- A. Name (his or her)
- B. Name of Company: (employed by; (contracted by;
- C. Name of Barge.
- D. Spill Location
- E. Specify Product.
- F. Estimate Quantity of Spill
- G. Weather, Tide, Sea and Current Conditions.
- H. Cause of Spill.
- I. Action Being Taken to Contain and Stop Spill

PART 9

CLOSURES ON VESSELS

Upon completion of cargo transfer operations, all tank hatch covers, ullage covers, and gauging device covers shall be dogged down and secured. In addition, the vent drain valves, if installed, should be secured and left in the proper position. All drain valves should be closed, and drip pan covers, if installed, should be made up tight. Covers for void spaces, bow and stern compartments shall be secured at all times and checked for tightness. Closing devices on clean-out hatches and clean-out opening should be checked, especially when the barge is loaded.

PART 10

PRODUCT DATA

See specific MSDS sheets provided with these procedures.

In case of any other emergency, immediately shut down and notify the transferring facility, and Chem Carriers L.L.C. (225) 642-0060 24 Hour Line.

PART 11

VAPOR CONTROL PROCEDURES

This is a guide only and is not intended to replace experience, sound judgment, and a proper assessment of the task at hand.

The tankerman on duty is the acting Designated Person In Charge (PIC) and is responsible for cargo transfer operations and carrying out related operations on barges.

1. Vapor Recovery Transfer Maximum Rate is 2300 BBLS/HR for

subchapter "D" Cargoes and 2400 BBLS/Hr for subchapter "O" Cargoes.

- 1.1 Transfer rates, which exceed these maximums, must be approved by Chem Carriers.
- 1.2 Transfer rates for each cargo tank should not exceed the maximum transfer rate.

2. Pre-transfer Inspection For Vapor Recovery Operations

2.1 Follow the procedures outlined below in addition to the procedures utilized during normal transfers:

2.1.1 Wear personal protective equipment (PPE) as needed for the cargo in the barge when testing P/V and, hooking up hoses, or draining low points.

2.1.2 Ensure that a Certificate of Vapor Tightness is onboard and valid.

2.1.3 Close the low point drain on the port/starboard vapor header, if applicable.

2.1.4 Close the low point drain near the vent stack, if applicable.

2.1.5 Close valve to the vent riser if applicable.

2.1.7 Blinds used for the vapor control manifold should have a hole to accommodate the ½" stud located in the vapor header.

2.1.8 Each cargo tank is fitted with a liquid level gauge stick. Remove the cap, raise the stick, This stick can be monitored visually to avoid overfilling.

2.1.9 Ensure that the last one meter (3.3 feet) of vapor piping before the vapor connection is painted red/yellow/red.

2.1.10 The cross-header should be stenciled with the word "VAPOR" in black letters at least 2" high.

2.1.11 The vapor connection flange should be fixed with a 1" long by 1/2" diameter stud projecting outward from the face of the flange, midway between bolt holes.

2.1.12 The high level alarms/shutdowns are installed near the center of each cargo tank. Dock alarm/shutdown should be connected prior to loading, and plugs located near the forward end of the barge Port and Starboard should be labeled "ALARM/SHUTDOWN SENSOR." High level alarms are set to alarm at 90% of the cargo tanks capacity and Shut downs are set to shut transfer down at 95% of each tanks capacity.

2.1.13 Ensure that the P/V relief valve flame screen, if required, is in place and in good condition prior to testing.

2.1.14 Ensure that the facility has a Letter of Adequacy endorsed as meeting the requirements of 33 CFR Subpart E.

3. Vapor Piping

3.1 The PIC checks the vapor piping diagram.

3.2 Characteristics of a vapor header:

3.2.1 The vapor collection piping system on tank barges is permanently installed and located as close as practical to the loading manifold. The piping system is electrically bonded to the hull and electrically continuous.

3.2.2 The last one meter (3.3 feet) of vapor piping prior to the valve before the vapor connection is painted red/yellow/red. The red bands are 4" wide and the yellow band is 32" wide.

3.2.3 The vapor header is stenciled with the word "VAPOR" in black letters at least 2" high.

3.2.4 The vapor connection flange is to be fixed with a 1" by 1/2" diameter stud projecting outward from the face of the flange. This stud is located at the top of the flange, midway between bolt holes.

3.2.5 When not in use, blank off the vapor headers using a blind flange with a bolt in every hole. Each blind flange used on the vapor piping has a hole drilled to accommodate the pin.

4. Inspection And Verification Of Vent Lines

4.1 The Person in Charge performs the following steps:

4.1.1 Checks the Certificate of Inspection on board the barge;

4.1.2 Locates polymerizing or inhibited cargoes in the section of the COI marked *Specific Hazardous Cargo Authority*;

4.1.3 Refers to the MSDS or Chemical Data Guide on board the vessel to determine what cargoes are subject to polymerization, or what cargoes are inhibited;

4.1.4 Locates the MSDS for the cargo and determines its toxicity and whether or not it is a polymerizing or inhibited cargo; and,

4.1.5 Notifies the Dispatcher and Field Supervisor when polymerization is suspected.

5. Any problems with the Vapor Control system must be reported immediately to the person in charge and Chem Carriers.

U.S. Department of
Homeland Security

United States
Coast Guard



Commandant
United States Coast Guard

2703 Martin Luther King Jr. Ave SE
Stop 7516
Washington, DC 20593-7516
Staff Symbol: CG-MER-4 (VRP)
Phone: (202) 372-1005
Fax: (202) 372-8376
Email: vrp@uscg.mil

16460
March 12, 2025

Chem Carriers, L.L.C.
C/O: FOREFRONT EMERGENCY MANAGEMENT, LP
ATTN: ALLIE MARTIN
1730 COTEAU ROAD
HOUMA, LA 70364

Dear Sir or Madam:

Your Vessel Response Plan (Control Number 56041), submitted to meet the requirements of Title 33, Code of Federal Regulations (CFR), Part 155, Subparts D and I, is **approved**. Approval will remain valid until **March 21, 2030**.

The CCL 19 (1168980) is authorized to operate only in the ports or geographic areas indicated in the Captain of the Port zones listed below. If carrying oil as cargo, the vessel is prohibited from handling, storing, transporting, transferring, or lightering oil unless it is operating in full compliance with this plan. Compliance includes ensuring that required resources have been identified and planned for or are in place and available through contract or other approved means. If applicable to your routes, this includes the dispersant and aerial observation requirements of 33 CFR 155.1050.

You are reminded that your chosen salvage and marine firefighting resource provider may have submitted waivers from meeting one or more of the specified response times in accordance with 33 CFR 155.4055. If so, this may be rescinded by the U.S. Coast Guard if the appropriate response resources are not available when the approved waiver expires. You shall continue to assess the adequacy of your chosen salvors and firefighters as required by 33 CFR 155.4050.

The vessel must keep a copy of this approval letter onboard in addition to the minimum sections of the plan as required by 33 CFR 155.1030. In accordance with 33 CFR 155.1070, you are required to review your plan annually and submit plan amendments for approval. As per 33 CFR 155.1070(b), the entire plan must be resubmitted for a comprehensive review and approval six (6) months prior to the expiration date.

APPROVED CAPTAIN OF THE PORT ZONES

CORPUS CHRISTI
HOUMA
HOUSTON-GALVESTON

LOWER MISSISSIPPI RIVER OHIO VALLEY
(MEMPHIS) PORT ARTHUR AND LAKE
MOBILE CHARLES
NEW ORLEANS

UPPER MISSISSIPPI RIVER
(ST. LOUIS)

Sincerely,



CHARRON MCCOMBS

Lieutenant Commander

Acting Chief, Domestic Preparedness & Planning Division

U.S. Coast Guard

By direction

U.S. Department of
Homeland Security

United States
Coast Guard



Commanding Officer
United States Coast Guard
Marine Safety Center

US Coast Guard Stop 7430
2703 Martin Luther King Jr. Ave. SE
Washington, DC 20593-7430
Staff Symbol: MSC-5
Phone: (202) 795-6729
Email: securityplaninfo@uscg.mil

16710
VS-326893
December 3, 2024

Chem Carriers, LLC
Attn: Robert Banta
1237 Hwy 75
Sunshine, LA 70780
robert@chemcarriers.com

Subj: CHEM CARRIERS, LLC VESSELS
VESSEL SECURITY PLAN APPROVAL WITH AMENDMENTS

Ref: (a) Your correspondence dated November 6, 2024
(b) Title 33 Code of Federal Regulations (CFR) Part 104
(c) MSC Vessel Security Plan Approval letter dated October 16, 2024

Dear Mr. Banta:

We have conducted a review of the Vessel Security Plan (VSP) submitted with reference (a) in accordance with reference (b) and it is **"Approved."**

Your vessel must operate in compliance with this approved VSP and the requirements contained in reference (b). You are reminded to immediately report any deviation from this approved plan to the local Captain of the Port (COTP)/Officer in Charge, Marine Inspection (OCMI).

This approval will remain valid until five years from the date of reference (c) unless rescinded in writing by the local COTP/OCMI. You must review your plan annually and submit any amendments to this office for approval. Please ensure that a copy of the VSP is maintained on board the vessel if manned, or, if unmanned, at a suitable secure location so that it is readily available during an emergency or security incident. You shall make available to the Coast Guard, upon request, this letter, the VSP and any information related to the implementation of the VSP. Our Case Number for this plan is 326893. Please ensure that all future correspondence includes this Case Number.

Sincerely,

K. C. WILLIAMS
Lieutenant Commander, U.S. Coast Guard
Chief, Vessel Security Division
By direction

Enclosures: (1) List of Vessel Security Plan Amendments
(2) List of Vessels Covered

List of Vessels Covered

<u>Vessel Name</u>	<u>Official Number (O.N.)</u>
CCL-1	518612
CCL 2	510107
CCL-3	296363
CCL 4	512519
CCL-5	512520
CCL-6	530996
CCL7	551980
CCL 8	551982
CCL 9	551983
CCL 10	551979
CCL 11	551976
CCL 14	1164451
CCL 15	1164452
CCL 16	1164666
CCL 17	1166179
CCL 18	1168981
CCL 19	1168980
CCL 20	1191598
CCL 21	1191599
CCL 22	1191600
CCL 23	1191601
CCL 24	1196547
CCL 25	1196548
CCL 26	1203816
CCL 27	1203817
CCL 28	1212828
CCL 29	1212829
CCL 30	1305871
CCL 31	1305870
CCL 32	1305869
CCL 33	1305868
CCL 401	1216671
CCL 402	1219910
CCL 403	1231311
CCL 404	1231312
CCL 405	1236867
CCL 406	1236866
CCL 407	1246320
CCL 408	1246097
CCL 409	1246098
CCL 410	1255906
CCL 411	1255907
CCL 414-L	1262941
CCL 415-T	1262942

<u>Vessel Name</u>	<u>Official Number (O.N.)</u>
CCL 416-T	1264691
CCL 417 T	1298307
CCL 418-L	1306896
CCL 419-L	1306897
CCL 420-T	1348560
CCL 421-T	CG1843359
CCL 3202	1089031
HFL 413	1237482
HFL 415	1237483
HFL 435	1236563
HFL 605	1237484

BARGE "CCL 19" HULL NO. 024

TANK NO. 1 INNAGE TABLE

CAPACITIES GIVEN IN WHOLE GALLONS

OFFICIAL NUMBER 1168980

GAUGE HEIGHT 16' 1 1/4"

IN	0 FT.	IN	1 FT.	IN	2 FT.	IN	3 FT.	IN	4 FT.	IN	5 FT.	IN	6 FT.	IN	7 FT.	IN	8 FT.	IN	9 FT.
0	28	0	10,067	0	20,398	0	30,697	0	41,018	0	51,347	0	61,675	0	72,004	0	82,333	0	92,662
1/4	209	1/4	10,282	1/4	20,613	1/4	30,912	1/4	41,233	1/4	51,562	1/4	61,891	1/4	72,219	1/4	82,548	1/4	92,877
1/2	393	1/2	10,497	1/2	20,828	1/2	31,126	1/2	41,448	1/2	51,777	1/2	62,106	1/2	72,435	1/2	82,763	1/2	93,092
3/4	580	3/4	10,713	3/4	21,043	3/4	31,340	3/4	41,664	3/4	51,992	3/4	62,321	3/4	72,650	3/4	82,978	3/4	93,307
1	769	1	10,928	1	21,258	1	31,555	1	41,879	1	52,208	1	62,536	1	72,865	1	83,194	1	93,522
1/4	962	1/4	11,143	1/4	21,474	1/4	31,769	1/4	42,094	1/4	52,423	1/4	62,751	1/4	73,080	1/4	83,409	1/4	93,737
1/2	1,156	1/2	11,359	1/2	21,689	1/2	31,983	1/2	42,309	1/2	52,638	1/2	62,967	1/2	73,295	1/2	83,624	1/2	93,953
3/4	1,353	3/4	11,574	3/4	21,904	3/4	32,197	3/4	42,524	3/4	52,853	3/4	63,182	3/4	73,510	3/4	83,839	3/4	94,168
2	1,551	2	11,789	2	22,119	2	32,412	2	42,740	2	53,068	2	63,397	2	73,726	2	84,054	2	94,383
1/4	1,750	1/4	12,004	1/4	22,334	1/4	32,627	1/4	42,955	1/4	53,283	1/4	63,612	1/4	73,941	1/4	84,269	1/4	94,598
1/2	1,951	1/2	12,220	1/2	22,549	1/2	32,842	1/2	43,170	1/2	53,499	1/2	63,827	1/2	74,156	1/2	84,485	1/2	94,813
3/4	2,153	3/4	12,435	3/4	22,765	3/4	33,057	3/4	43,385	3/4	53,714	3/4	64,042	3/4	74,371	3/4	84,700	3/4	95,029
3	2,356	3	12,650	3	22,980	3	33,272	3	43,600	3	53,929	3	64,258	3	74,586	3	84,915	3	95,244
1/4	2,561	1/4	12,866	1/4	23,195	1/4	33,487	1/4	43,815	1/4	54,144	1/4	64,473	1/4	74,802	1/4	85,130	1/4	95,459
1/2	2,768	1/2	13,081	1/2	23,410	1/2	33,702	1/2	44,031	1/2	54,359	1/2	64,688	1/2	75,017	1/2	85,345	1/2	95,674
3/4	2,976	3/4	13,296	3/4	23,625	3/4	33,918	3/4	44,246	3/4	54,575	3/4	64,903	3/4	75,232	3/4	85,561	3/4	95,889
4	3,186	4	13,512	4	23,841	4	34,133	4	44,461	4	54,790	4	65,118	4	75,447	4	85,776	4	96,104
1/4	3,397	1/4	13,727	1/4	24,055	1/4	34,348	1/4	44,676	1/4	55,005	1/4	65,334	1/4	75,662	1/4	85,991	1/4	96,320
1/2	3,609	1/2	13,942	1/2	24,269	1/2	34,563	1/2	44,891	1/2	55,220	1/2	65,549	1/2	75,877	1/2	86,206	1/2	96,535
3/4	3,823	3/4	14,157	3/4	24,483	3/4	34,778	3/4	45,107	3/4	55,435	3/4	65,764	3/4	76,093	3/4	86,421	3/4	96,750
5	4,038	5	14,373	5	24,698	5	34,993	5	45,322	5	55,650	5	65,979	5	76,308	5	86,636	5	96,965
1/4	4,254	1/4	14,588	1/4	24,912	1/4	35,208	1/4	45,537	1/4	55,866	1/4	66,194	1/4	76,523	1/4	86,852	1/4	97,180
1/2	4,469	1/2	14,803	1/2	25,126	1/2	35,424	1/2	45,752	1/2	56,081	1/2	66,409	1/2	76,738	1/2	87,067	1/2	97,396
3/4	4,684	3/4	15,019	3/4	25,340	3/4	35,639	3/4	45,967	3/4	56,296	3/4	66,625	3/4	76,953	3/4	87,282	3/4	97,611
6	4,900	6	15,234	6	25,555	6	35,854	6	46,182	6	56,511	6	66,840	6	77,169	6	87,497	6	97,826
1/4	5,115	1/4	15,449	1/4	25,769	1/4	36,069	1/4	46,398	1/4	56,726	1/4	67,055	1/4	77,384	1/4	87,712	1/4	98,041
1/2	5,330	1/2	15,664	1/2	25,983	1/2	36,284	1/2	46,613	1/2	56,942	1/2	67,270	1/2	77,599	1/2	87,928	1/2	98,256
3/4	5,545	3/4	15,879	3/4	26,198	3/4	36,499	3/4	46,828	3/4	57,157	3/4	67,485	3/4	77,814	3/4	88,143	3/4	98,471
7	5,761	7	16,095	7	26,412	7	36,715	7	47,043	7	57,372	7	67,701	7	78,029	7	88,358	7	98,687
1/4	5,976	1/4	16,310	1/4	26,626	1/4	36,930	1/4	47,258	1/4	57,587	1/4	67,916	1/4	78,244	1/4	88,573	1/4	98,902
1/2	6,191	1/2	16,525	1/2	26,840	1/2	37,145	1/2	47,474	1/2	57,802	1/2	68,131	1/2	78,460	1/2	88,788	1/2	99,117
3/4	6,407	3/4	16,740	3/4	27,055	3/4	37,360	3/4	47,689	3/4	58,017	3/4	68,346	3/4	78,675	3/4	89,003	3/4	99,332
8	6,622	8	16,955	8	27,269	8	37,575	8	47,904	8	58,233	8	68,561	8	78,890	8	89,219	8	99,547
1/4	6,837	1/4	17,170	1/4	27,483	1/4	37,790	1/4	48,119	1/4	58,448	1/4	68,776	1/4	79,105	1/4	89,434	1/4	99,763
1/2	7,053	1/2	17,386	1/2	27,698	1/2	38,006	1/2	48,334	1/2	58,663	1/2	68,992	1/2	79,320	1/2	89,649	1/2	99,978
3/4	7,268	3/4	17,601	3/4	27,912	3/4	38,221	3/4	48,549	3/4	58,878	3/4	69,207	3/4	79,536	3/4	89,864	3/4	100,193
9	7,483	9	17,816	9	28,126	9	38,436	9	48,765	9	59,093	9	69,422	9	79,751	9	90,079	9	100,408
1/4	7,698	1/4	18,031	1/4	28,340	1/4	38,651	1/4	48,980	1/4	59,309	1/4	69,637	1/4	79,966	1/4	90,295	1/4	100,623
1/2	7,914	1/2	18,246	1/2	28,555	1/2	38,866	1/2	49,195	1/2	59,524	1/2	69,852	1/2	80,181	1/2	90,510	1/2	100,838
3/4	8,129	3/4	18,461	3/4	28,769	3/4	39,081	3/4	49,410	3/4	59,739	3/4	70,068	3/4	80,396	3/4	90,725	3/4	101,054
10	8,344	10	18,677	10	28,983	10	39,297	10	49,625	10	59,954	10	70,283	10	80,611	10	90,940	10	101,269
1/4	8,560	1/4	18,892	1/4	29,198	1/4	39,512	1/4	49,841	1/4	60,169	1/4	70,498	1/4	80,827	1/4	91,155	1/4	101,484
1/2	8,775	1/2	19,107	1/2	29,412	1/2	39,727	1/2	50,056	1/2	60,384	1/2	70,713	1/2	81,042	1/2	91,370	1/2	101,699
3/4	8,990	3/4	19,322	3/4	29,626	3/4	39,942	3/4	50,271	3/4	60,600	3/4	70,928	3/4	81,257	3/4	91,586	3/4	101,914
11	9,206	11	19,537	11	29,840	11	40,157	11	50,486	11	60,815	11	71,143	11	81,472	11	91,801	11	102,130
1/4	9,421	1/4	19,752	1/4	30,055	1/4	40,373	1/4	50,701	1/4	61,030	1/4	71,359	1/4	81,687	1/4	92,016	1/4	102,345
1/2	9,636	1/2	19,967	1/2	30,269	1/2	40,588	1/2	50,916	1/2	61,245	1/2	71,574	1/2	81,902	1/2	92,231	1/2	102,560
3/4	9,851	3/4	20,183	3/4	30,483	3/4	40,803	3/4	51,132	3/4	61,460	3/4	71,789	3/4	82,118	3/4	92,446	3/4	102,775

NOTE: BARGE STRAPPED AND COMPUTED IN ACCORDANCE WITH MPMs CHAPTER 2.7

NOTE: GAUGE POINT TO TOP LIP OF 2" DIAMETER HERMETIC BALL VALVE, LOCATED NEAR GEOMETRIC CENTER, NO TRIM CORRECTION REQUIRED

NOTE: CAPACITY TABLE EXTENDS TO EXTREME HEIGHT OF TANK AT CENTERLINE

THIS CHART IS CERTIFIED FOR THE ABOVE NAMED TANK ONLY. NO CHANGES OF ANY KIND CAN BE MADE WITHOUT THE WRITTEN CONSENT OF OUR COMPANY.

DATE STRAPPED 8/25/05 BY: MCL
DATE COMPUTED 8/25/05 BY: WHF
DATE ISSUED 8/25/05

INTERTEK - CALEB BRETT

BARGE "CCL 19" HULL NO. 024

TANK NO. 1 INNAGE TABLE

CAPACITIES GIVEN IN WHOLE GALLONS

OFFICIAL NUMBER 1168980

GAUGE HEIGHT 16' 1 1/4"

IN	10 FT.	IN	11 FT.	IN	12 FT.	IN	13 FT.	IN	14 FT.	IN	15 FT.	IN	16 FT.	IN	17 FT.	IN	18 FT.	IN	19 FT.
0	102,990	0	112,230	0	121,154	0	130,077	0	139,001	0	145,766	0		0		0		0	
1/4	103,205	1/4	112,416	1/4	121,340	1/4	130,263	1/4	139,187	1/4		1/4		1/4		1/4		1/4	
1/2	103,421	1/2	112,602	1/2	121,526	1/2	130,449	1/2	139,372	1/2		1/2		1/2		1/2		1/2	
3/4	103,636	3/4	112,788	3/4	121,711	3/4	130,635	3/4	139,558	3/4		3/4		3/4		3/4		3/4	
1	103,851	1	112,974	1	121,897	1	130,821	1	139,744	1		1		1		1		1	
1/4	104,059	1/4	113,160	1/4	122,083	1/4	131,007	1/4	139,930	1/4		1/4		1/4		1/4		1/4	
1/2	104,268	1/2	113,346	1/2	122,269	1/2	131,193	1/2	140,116	1/2		1/2		1/2		1/2		1/2	
3/4	104,476	3/4	113,532	3/4	122,455	3/4	131,379	3/4	140,302	3/4		3/4		3/4		3/4		3/4	
2	104,685	2	113,718	2	122,641	2	131,564	2	140,488	2		2		2		2		2	
1/4	104,887	1/4	113,903	1/4	122,827	1/4	131,750	1/4	140,674	1/4		1/4		1/4		1/4		1/4	
1/2	105,088	1/2	114,089	1/2	123,013	1/2	131,936	1/2	140,860	1/2		1/2		1/2		1/2		1/2	
3/4	105,290	3/4	114,275	3/4	123,199	3/4	132,122	3/4	141,046	3/4		3/4		3/4		3/4		3/4	
3	105,492	3	114,461	3	123,385	3	132,308	3	141,231	3		3		3		3		3	
1/4	105,687	1/4	114,647	1/4	123,570	1/4	132,494	1/4	141,417	1/4		1/4		1/4		1/4		1/4	
1/2	105,882	1/2	114,833	1/2	123,756	1/2	132,680	1/2	141,603	1/2		1/2		1/2		1/2		1/2	
3/4	106,077	3/4	115,019	3/4	123,942	3/4	132,866	3/4	141,789	3/4		3/4		3/4		3/4		3/4	
4	106,272	4	115,205	4	124,128	4	133,052	4	141,975	4		4		4		4		4	
1/4	106,460	1/4	115,391	1/4	124,314	1/4	133,238	1/4	142,161	1/4		1/4		1/4		1/4		1/4	
1/2	106,648	1/2	115,577	1/2	124,500	1/2	133,423	1/2	142,347	1/2		1/2		1/2		1/2		1/2	
3/4	106,837	3/4	115,762	3/4	124,686	3/4	133,609	3/4	142,533	3/4		3/4		3/4		3/4		3/4	
5	107,025	5	115,948	5	124,872	5	133,795	5	142,719	5		5		5		5		5	
1/4	107,211	1/4	116,134	1/4	125,058	1/4	133,981	1/4	142,905	1/4		1/4		1/4		1/4		1/4	
1/2	107,397	1/2	116,320	1/2	125,244	1/2	134,167	1/2	143,091	1/2		1/2		1/2		1/2		1/2	
3/4	107,583	3/4	116,506	3/4	125,430	3/4	134,353	3/4	143,276	3/4		3/4		3/4		3/4		3/4	
6	107,769	6	116,692	6	125,615	6	134,539	6	143,462	6		6		6		6		6	
1/4	107,954	1/4	116,878	1/4	125,801	1/4	134,725	1/4	143,648	1/4		1/4		1/4		1/4		1/4	
1/2	108,140	1/2	117,064	1/2	125,987	1/2	134,911	1/2	143,834	1/2		1/2		1/2		1/2		1/2	
3/4	108,326	3/4	117,250	3/4	126,173	3/4	135,097	3/4	144,020	3/4		3/4		3/4		3/4		3/4	
7	108,512	7	117,436	7	126,359	7	135,283	7	144,206	7		7		7		7		7	
1/4	108,698	1/4	117,622	1/4	126,545	1/4	135,468	1/4	144,355	1/4		1/4		1/4		1/4		1/4	
1/2	108,884	1/2	117,807	1/2	126,731	1/2	135,654	1/2	144,503	1/2		1/2		1/2		1/2		1/2	
3/4	109,070	3/4	117,993	3/4	126,917	3/4	135,840	3/4	144,652	3/4		3/4		3/4		3/4		3/4	
8	109,256	8	118,179	8	127,103	8	136,026	8	144,801	8		8		8		8		8	
1/4	109,442	1/4	118,365	1/4	127,289	1/4	136,212	1/4	144,912	1/4		1/4		1/4		1/4		1/4	
1/2	109,628	1/2	118,551	1/2	127,474	1/2	136,398	1/2	145,024	1/2		1/2		1/2		1/2		1/2	
3/4	109,814	3/4	118,737	3/4	127,660	3/4	136,584	3/4	145,135	3/4		3/4		3/4		3/4		3/4	
9	109,999	9	118,923	9	127,846	9	136,770	9	145,246	9		9		9		9		9	
1/4	110,185	1/4	119,109	1/4	128,032	1/4	136,956	1/4	145,321	1/4		1/4		1/4		1/4		1/4	
1/2	110,371	1/2	119,295	1/2	128,218	1/2	137,142	1/2	145,395	1/2		1/2		1/2		1/2		1/2	
3/4	110,557	3/4	119,481	3/4	128,404	3/4	137,327	3/4	145,469	3/4		3/4		3/4		3/4		3/4	
10	110,743	10	119,666	10	128,590	10	137,513	10	145,543	10		10		10		10		10	
1/4	110,929	1/4	119,852	1/4	128,776	1/4	137,699	1/4	145,580	1/4		1/4		1/4		1/4		1/4	
1/2	111,115	1/2	120,038	1/2	128,962	1/2	137,885	1/2	145,617	1/2		1/2		1/2		1/2		1/2	
3/4	111,301	3/4	120,224	3/4	129,148	3/4	138,071	3/4	145,654	3/4		3/4		3/4		3/4		3/4	
11	111,487	11	120,410	11	129,334	11	138,257	11	145,691	11		11		11		11		11	
1/4	111,673	1/4	120,596	1/4	129,519	1/4	138,443	1/4	145,710	1/4		1/4		1/4		1/4		1/4	
1/2	111,858	1/2	120,782	1/2	129,705	1/2	138,629	1/2	145,729	1/2		1/2		1/2		1/2		1/2	
3/4	112,044	3/4	120,968	3/4	129,891	3/4	138,815	3/4	145,747	3/4		3/4		3/4		3/4		3/4	

THIS CHART IS CERTIFIED FOR THE ABOVE NAMED TANK ONLY. NO CHANGES
OF ANY KIND CAN BE MADE WITHOUT THE WRITTEN CONSENT OF OUR COMPANY.

DATE STRAPPED 8/23/05 BY MDJ
DATE COMPUTED 8/25/05 BY WJH
DATE ISSUED 8/25/05

INTERTEK - CALEB BRETT



BARGE "CCL 19" HULL NO. 024

TANK NO. 2 INNAGE TABLE

CAPACITIES GIVEN IN WHOLE GALLONS

OFFICIAL NUMBER 1168980

GAUGE HEIGHT 16' 02"

IN	0 FT.	IN	1 FT.	IN	2 FT.	IN	3 FT.	IN	4 FT.	IN	5 FT.	IN	6 FT.	IN	7 FT.	IN	8 FT.	IN	9 FT.
0	28	0	11 589	0	23 244	0	34 861	0	46 506	0	58 183	0	69 819	0	81 476	0	93 132	0	104 789
1/4	263	1/4	11 832	1/4	23 487	1/4	35 102	1/4	46 749	1/4	58 406	1/4	70 062	1/4	81 719	1/4	93 375	1/4	105 032
1/2	498	1/2	12 075	1/2	23 730	1/2	35 344	1/2	46 992	1/2	58 649	1/2	70 305	1/2	81 962	1/2	93 618	1/2	105 275
3/4	733	3/4	12 318	3/4	23 973	3/4	35 585	3/4	47 235	3/4	58 891	3/4	70 548	3/4	82 204	3/4	93 861	3/4	105 518
1	968	1	12 561	1	24 216	1	35 827	1	47 478	1	59 134	1	70 791	1	82 447	1	94 104	1	105 760
1/4	1,204	1/4	12 803	1/4	24 459	1/4	36 069	1/4	47 721	1/4	59 377	1/4	71 034	1/4	82 690	1/4	94 347	1/4	106 003
1/2	1,441	1/2	13 046	1/2	24 701	1/2	36 310	1/2	47 963	1/2	59 620	1/2	71 276	1/2	82 933	1/2	94 590	1/2	106 246
3/4	1,678	3/4	13 289	3/4	24 944	3/4	36 552	3/4	48 206	3/4	59 863	3/4	71 519	3/4	83 176	3/4	94 832	3/4	106 489
2	1,914	2	13 532	2	25 187	2	36 793	2	48 449	2	60 106	2	71 762	2	83 419	2	95 075	2	106 732
1/4	2,152	1/4	13 775	1/4	25 430	1/4	37 036	1/4	48 692	1/4	60 348	1/4	72 005	1/4	83 662	1/4	95 318	1/4	106 975
1/2	2,391	1/2	14 017	1/2	25 673	1/2	37 279	1/2	48 935	1/2	60 591	1/2	72 248	1/2	83 904	1/2	95 561	1/2	107 217
3/4	2,629	3/4	14 260	3/4	25 916	3/4	37 522	3/4	49 178	3/4	60 834	3/4	72 491	3/4	84 147	3/4	95 804	3/4	107 460
3	2,867	3	14 503	3	26 158	3	37 764	3	49 420	3	61 077	3	72 734	3	84 390	3	96 047	3	107 703
1/4	3,107	1/4	14 746	1/4	26 401	1/4	38 007	1/4	49 663	1/4	61 320	1/4	72 976	1/4	84 633	1/4	96 289	1/4	107 946
1/2	3,346	1/2	14 989	1/2	26 644	1/2	38 250	1/2	49 906	1/2	61 563	1/2	73 219	1/2	84 876	1/2	96 532	1/2	108 189
3/4	3,586	3/4	15 231	3/4	26 887	3/4	38 493	3/4	50 149	3/4	61 806	3/4	73 462	3/4	85 119	3/4	96 775	3/4	108 432
4	3,826	4	15 474	4	27 130	4	38 736	4	50 392	4	62 048	4	73 705	4	85 361	4	97 018	4	108 675
1/4	4,067	1/4	15 717	1/4	27 371	1/4	38 978	1/4	50 635	1/4	62 291	1/4	73 948	1/4	85 604	1/4	97 261	1/4	108 917
1/2	4,308	1/2	15 960	1/2	27 613	1/2	39 221	1/2	50 877	1/2	62 534	1/2	74 191	1/2	85 847	1/2	97 504	1/2	109 160
3/4	4,550	3/4	16 203	3/4	27 855	3/4	39 464	3/4	51 120	3/4	62 777	3/4	74 433	3/4	86 090	3/4	97 747	3/4	109 403
5	4 791	5	16 445	5	28 096	5	39 707	5	51 363	5	63 020	5	74 676	5	86 333	5	97 989	5	109 646
1/4	5,034	1/4	16 688	1/4	28 338	1/4	39 950	1/4	51 606	1/4	63 263	1/4	74 919	1/4	86 576	1/4	98 232	1/4	109 889
1/2	5,277	1/2	16 931	1/2	28 579	1/2	40 192	1/2	51 849	1/2	63 505	1/2	75 162	1/2	86 819	1/2	98 475	1/2	110 132
3/4	5,519	3/4	17 174	3/4	28 821	3/4	40 435	3/4	52 092	3/4	63 748	3/4	75 405	3/4	87 061	3/4	98 718	3/4	110 374
6	5 762	6	17 417	6	29 062	6	40 678	6	52 335	6	63 991	6	75 648	6	87 304	6	98 961	6	110 617
1/4	6,005	1/4	17 659	1/4	29 304	1/4	40 921	1/4	52 577	1/4	64 234	1/4	75 891	1/4	87 547	1/4	99 204	1/4	110 860
1/2	6,248	1/2	17 902	1/2	29 546	1/2	41 164	1/2	52 820	1/2	64 477	1/2	76 133	1/2	87 790	1/2	99 446	1/2	111 103
3/4	6,491	3/4	18 145	3/4	29 787	3/4	41 407	3/4	53 063	3/4	64 720	3/4	76 376	3/4	88 033	3/4	99 689	3/4	111 346
7	6 733	7	18 388	7	30 029	7	41 649	7	53 306	7	64 962	7	76 619	7	88 276	7	99 932	7	111 589
1/4	6,976	1/4	18 631	1/4	30 270	1/4	41 892	1/4	53 549	1/4	65 205	1/4	76 862	1/4	88 518	1/4	100 175	1/4	111 832
1/2	7 219	1/2	18 874	1/2	30 512	1/2	42 135	1/2	53 792	1/2	65 448	1/2	77 105	1/2	88 761	1/2	100 418	1/2	112 074
3/4	7 462	3/4	19 116	3/4	30 754	3/4	42 378	3/4	54 034	3/4	65 691	3/4	77 348	3/4	89 004	3/4	100 661	3/4	112 317
8	7 705	8	19 359	8	30 995	8	42 621	8	54 277	8	65 934	8	77 590	8	89 247	8	100 904	8	112 560
1/4	7 947	1/4	19 602	1/4	31 237	1/4	42 864	1/4	54 520	1/4	66 177	1/4	77 833	1/4	89 490	1/4	101 146	1/4	112 803
1/2	8 190	1/2	19 845	1/2	31 478	1/2	43 106	1/2	54 763	1/2	66 420	1/2	78 076	1/2	89 733	1/2	101 389	1/2	113 046
3/4	8 433	3/4	20 088	3/4	31 720	3/4	43 349	3/4	55 006	3/4	66 662	3/4	78 319	3/4	89 975	3/4	101 632	3/4	113 289
9	8 676	9	20 331	9	31 962	9	43 592	9	55 249	9	66 905	9	78 562	9	90 218	9	101 875	9	113 531
1/4	8 919	1/4	20 573	1/4	32 203	1/4	43 835	1/4	55 492	1/4	67 148	1/4	78 805	1/4	90 461	1/4	102 118	1/4	113 774
1/2	9 161	1/2	20 816	1/2	32 445	1/2	44 078	1/2	55 734	1/2	67 391	1/2	79 047	1/2	90 704	1/2	102 361	1/2	114 017
3/4	9 404	3/4	21 059	3/4	32 686	3/4	44 321	3/4	55 977	3/4	67 634	3/4	79 290	3/4	90 947	3/4	102 603	3/4	114 260
10	9 647	10	21 302	10	32 928	10	44 564	10	56 220	10	67 877	10	79 533	10	91 190	10	102 846	10	114 503
1/4	9 890	1/4	21 545	1/4	33 169	1/4	44 806	1/4	56 463	1/4	68 119	1/4	79 776	1/4	91 433	1/4	103 089	1/4	114 746
1/2	10 133	1/2	21 787	1/2	33 411	1/2	45 049	1/2	56 706	1/2	68 362	1/2	80 019	1/2	91 675	1/2	103 332	1/2	114 989
3/4	10 375	3/4	22 030	3/4	33 653	3/4	45 292	3/4	56 949	3/4	68 605	3/4	80 262	3/4	91 918	3/4	103 575	3/4	115 231
11	10 618	11	22 273	11	33 894	11	45 535	11	57 191	11	68 848	11	80 505	11	92 161	11	103 818	11	115 474
1/4	10 861	1/4	22 516	1/4	34 136	1/4	45 778	1/4	57 434	1/4	69 091	1/4	80 747	1/4	92 404	1/4	104 061	1/4	115 717
1/2	11 104	1/2	22 759	1/2	34 377	1/2	46 021	1/2	57 677	1/2	69 334	1/2	80 990	1/2	92 647	1/2	104 303	1/2	115 960
3/4	11 347	3/4	23 002	3/4	34 619	3/4	46 263	3/4	57 920	3/4	69 577	3/4	81 233	3/4	92 890	3/4	104 546	3/4	116 203

NOTE: BARGE STRAPPED AND COMPUTED IN ACCORDANCE WITH NFPA CHAPTER 27

NOTE: GAUGE POINT: TO TOP LIP OF 2" DIAMETER HERMETIC BALL VALVE,

LOCATED NEAR GEOMETRIC CENTER; NO TRIM CORRECTION REQUIRED

NOTE: CAPACITY TABLE EXTENDS TO EXTREME HEIGHT OF TANK AT CENTERLINE

THIS CHART IS CERTIFIED FOR THE ABOVE NAMED TANK ONLY. NO CHANGES
OF ANY KIND CAN BE MADE WITHOUT THE WRITTEN CONSENT OF OUR COMPANY.DATE STRAPPED: 8/23/05 BY: MCL
DATE COMPUTED: 8/25/05 BY: WHF
DATE ISSUED: 8/25/05

INTERTEK - CALEB BRETT



BARGE "CCL 19" HULL NO. 024

TANK NO. 2 INNAGE TABLE

CAPACITIES GIVEN IN WHOLE GALLONS

OFFICIAL NUMBER 1168980

GAUGE HEIGHT 16' 02"

IN	10 FT.	IN	11 FT.	IN	12 FT.	IN	13 FT.	IN	14 FT.	IN	15 FT.	IN	16 FT.	IN	17 FT.	IN	18 FT.	IN	19 FT.
0	116 446	0	126 102	0	139 759	0	151 415	0	163 072	0	171 749	0		0		0		0	
1/4	116 688	1/4	126 345	1/4	140 002	1/4	151 658	1/4	163 315	1/4		1/4		1/4		1/4		1/4	
1/2	116 931	1/2	126 588	1/2	140 244	1/2	151 901	1/2	163 557	1/2		1/2		1/2		1/2		1/2	
3/4	117 174	3/4	126 831	3/4	140 487	3/4	152 144	3/4	163 800	3/4		3/4		3/4		3/4		3/4	
1	117 417	1	129 074	1	140 730	1	152 387	1	164 043	1		1		1		1		1	
1/4	117 660	1/4	129 316	1/4	140 973	1/4	152 629	1/4	164 286	1/4		1/4		1/4		1/4		1/4	
1/2	117 903	1/2	129 559	1/2	141 216	1/2	152 872	1/2	164 529	1/2		1/2		1/2		1/2		1/2	
3/4	118 146	3/4	129 802	3/4	141 459	3/4	153 115	3/4	164 772	3/4		3/4		3/4		3/4		3/4	
2	118 388	2	130 045	2	141 701	2	153 358	2	165 015	2		2		2		2		2	
1/4	118 631	1/4	130 288	1/4	141 944	1/4	153 601	1/4	165 257	1/4		1/4		1/4		1/4		1/4	
1/2	118 874	1/2	130 531	1/2	142 187	1/2	153 844	1/2	165 500	1/2		1/2		1/2		1/2		1/2	
3/4	119 117	3/4	130 773	3/4	142 430	3/4	154 087	3/4	165 743	3/4		3/4		3/4		3/4		3/4	
3	119 360	3	131 016	3	142 673	3	154 329	3	165 986	3		3		3		3		3	
1/4	119 603	1/4	131 259	1/4	142 916	1/4	154 572	1/4	166 229	1/4		1/4		1/4		1/4		1/4	
1/2	119 845	1/2	131 502	1/2	143 159	1/2	154 815	1/2	166 472	1/2		1/2		1/2		1/2		1/2	
3/4	120 088	3/4	131 745	3/4	143 401	3/4	155 058	3/4	166 714	3/4		3/4		3/4		3/4		3/4	
4	120 331	4	131 988	4	143 644	4	155 301	4	166 957	4		4		4		4		4	
1/4	120 574	1/4	132 231	1/4	143 887	1/4	155 544	1/4	167 200	1/4		1/4		1/4		1/4		1/4	
1/2	120 817	1/2	132 473	1/2	144 130	1/2	155 786	1/2	167 443	1/2		1/2		1/2		1/2		1/2	
3/4	121 060	3/4	132 716	3/4	144 373	3/4	156 029	3/4	167 686	3/4		3/4		3/4		3/4		3/4	
5	121 302	5	132 959	5	144 616	5	156 272	5	167 929	5		5		5		5		5	
1/4	121 545	1/4	133 202	1/4	144 858	1/4	156 515	1/4	168 172	1/4		1/4		1/4		1/4		1/4	
1/2	121 788	1/2	133 445	1/2	145 101	1/2	156 758	1/2	168 414	1/2		1/2		1/2		1/2		1/2	
3/4	122 031	3/4	133 688	3/4	145 344	3/4	157 001	3/4	168 657	3/4		3/4		3/4		3/4		3/4	
6	122 274	6	133 930	6	145 587	6	157 244	6	168 900	6		6		6		6		6	
1/4	122 517	1/4	134 173	1/4	145 830	1/4	157 486	1/4	169 102	1/4		1/4		1/4		1/4		1/4	
1/2	122 760	1/2	134 416	1/2	146 073	1/2	157 729	1/2	169 305	1/2		1/2		1/2		1/2		1/2	
3/4	123 002	3/4	134 659	3/4	146 316	3/4	157 972	3/4	169 507	3/4		3/4		3/4		3/4		3/4	
7	123 245	7	134 902	7	146 558	7	158 215	7	169 710	7		7		7		7		7	
1/4	123 488	1/4	135 145	1/4	146 801	1/4	158 458	1/4	169 904	1/4		1/4		1/4		1/4		1/4	
1/2	123 731	1/2	135 387	1/2	147 044	1/2	158 701	1/2	170 098	1/2		1/2		1/2		1/2		1/2	
3/4	123 974	3/4	135 630	3/4	147 287	3/4	158 943	3/4	170 292	3/4		3/4		3/4		3/4		3/4	
8	124 217	8	135 873	8	147 530	8	159 186	8	170 487	8		8		8		8		8	
1/4	124 459	1/4	136 116	1/4	147 773	1/4	159 429	1/4	170 632	1/4		1/4		1/4		1/4		1/4	
1/2	124 702	1/2	136 359	1/2	148 015	1/2	159 672	1/2	170 778	1/2		1/2		1/2		1/2		1/2	
3/4	124 945	3/4	136 602	3/4	148 258	3/4	159 915	3/4	170 924	3/4		3/4		3/4		3/4		3/4	
9	125 188	9	136 845	9	148 501	9	160 158	9	171 069	9		9		9		9		9	
1/4	125 431	1/4	137 087	1/4	148 744	1/4	160 401	1/4	171 166	1/4		1/4		1/4		1/4		1/4	
1/2	125 674	1/2	137 330	1/2	148 987	1/2	160 643	1/2	171 264	1/2		1/2		1/2		1/2		1/2	
3/4	125 917	3/4	137 573	3/4	149 230	3/4	160 886	3/4	171 361	3/4		3/4		3/4		3/4		3/4	
10	126 159	10	137 816	10	149 472	10	161 129	10	171 458	10		10		10		10		10	
1/4	126 402	1/4	138 059	1/4	149 715	1/4	161 372	1/4	171 506	1/4		1/4		1/4		1/4		1/4	
1/2	126 645	1/2	138 302	1/2	149 958	1/2	161 615	1/2	171 555	1/2		1/2		1/2		1/2		1/2	
3/4	126 888	3/4	138 544	3/4	150 201	3/4	161 858	3/4	171 603	3/4		3/4		3/4		3/4		3/4	
11	127 131	11	138 787	11	150 444	11	162 100	11	171 652	11		11		11		11		11	
1/4	127 374	1/4	139 030	1/4	150 687	1/4	162 343	1/4	171 698	1/4		1/4		1/4		1/4		1/4	
1/2	127 616	1/2	139 273	1/2	150 930	1/2	162 586	1/2	171 700	1/2		1/2		1/2		1/2		1/2	
3/4	127 859	3/4	139 516	3/4	151 172	3/4	162 829	3/4	171 725	3/4		3/4		3/4		3/4		3/4	

THIS CHART IS CERTIFIED FOR THE ABOVE NAMED TANK ONLY. NO CHANGES
OF ANY KIND CAN BE MADE WITHOUT THE WRITTEN CONSENT OF OUR COMPANY.

DATE STRAPPED 5/23/05 BY: MDL
DATE COMPUTED: 5/25/05 BY: WHF
DATE ISSUED: 5/25/05

INTERTEK - CALEB BRETT



BARGE "CCL 19" **HULL NO. 024**

TANK NO. 3 **INNAGE TABLE**

CAPACITIES GIVEN IN WHOLE GALLONS

OFFICIAL NUMBER 1168980

GAUGE HEIGHT 16' 01 3/4"

IN	0 FT.	IN	1 FT.	IN	2 FT.	IN	3 FT.	IN	4 FT.	IN	5 FT.	IN	6 FT.	IN	7 FT.	IN	8 FT.	IN	9 FT.
0	28	0	10 273	0	20 598	0	30 910	0	41 230	0	51 552	0	61 875	0	72 198	0	82 521	0	92 844
1/4	236	1/4	10 489	1/4	20 813	1/4	31 125	1/4	41 445	1/4	51 767	1/4	62 090	1/4	72 413	1/4	82 736	1/4	93 059
1/2	444	1/2	10 704	1/2	21 028	1/2	31 340	1/2	41 660	1/2	51 982	1/2	62 305	1/2	72 628	1/2	82 951	1/2	93 274
3/4	652	3/4	10 919	3/4	21 243	3/4	31 554	3/4	41 875	3/4	52 198	3/4	62 520	3/4	72 843	3/4	83 166	3/4	93 489
1	861	1	11 134	1	21 458	1	31 769	1	42 090	1	52 413	1	62 735	1	73 058	1	83 381	1	93 704
1/4	1 070	1/4	11 349	1/4	21 673	1/4	31 984	1/4	42 305	1/4	52 628	1/4	62 950	1/4	73 273	1/4	83 596	1/4	93 919
1/2	1 280	1/2	11 564	1/2	21 888	1/2	32 199	1/2	42 520	1/2	52 843	1/2	63 166	1/2	73 488	1/2	83 811	1/2	94 134
3/4	1 490	3/4	11 780	3/4	22 103	3/4	32 413	3/4	42 735	3/4	53 058	3/4	63 381	3/4	73 703	3/4	84 026	3/4	94 349
2	1 699	2	11 995	2	22 318	2	32 628	2	42 950	2	53 273	2	63 596	2	73 918	2	84 241	2	94 564
1/4	1 911	1/4	12 210	1/4	22 533	1/4	32 843	1/4	43 165	1/4	53 488	1/4	63 811	1/4	74 134	1/4	84 458	1/4	94 779
1/2	2 122	1/2	12 425	1/2	22 748	1/2	33 058	1/2	43 380	1/2	53 703	1/2	64 026	1/2	74 349	1/2	84 671	1/2	94 994
3/4	2 333	3/4	12 640	3/4	22 963	3/4	33 273	3/4	43 595	3/4	53 918	3/4	64 241	3/4	74 564	3/4	84 886	3/4	95 209
3	2 544	3	12 855	3	23 178	3	33 488	3	43 810	3	54 133	3	64 456	3	74 779	3	85 102	3	95 424
1/4	2 756	1/4	13 071	1/4	23 394	1/4	33 703	1/4	44 025	1/4	54 348	1/4	64 671	1/4	74 994	1/4	85 317	1/4	95 639
1/2	2 969	1/2	13 286	1/2	23 609	1/2	33 918	1/2	44 240	1/2	54 563	1/2	64 886	1/2	75 209	1/2	85 532	1/2	95 854
3/4	3 181	3/4	13 501	3/4	23 824	3/4	34 133	3/4	44 455	3/4	54 778	3/4	65 101	3/4	75 424	3/4	85 747	3/4	96 070
4	3 393	4	13 715	4	24 039	4	34 348	4	44 670	4	54 993	4	65 316	4	75 639	4	85 962	4	96 285
1/4	3 607	1/4	13 931	1/4	24 253	1/4	34 563	1/4	44 886	1/4	55 208	1/4	65 531	1/4	75 854	1/4	86 177	1/4	96 500
1/2	3 821	1/2	14 146	1/2	24 468	1/2	34 778	1/2	45 101	1/2	55 423	1/2	65 746	1/2	76 069	1/2	86 392	1/2	96 715
3/4	4 035	3/4	14 362	3/4	24 683	3/4	34 993	3/4	45 316	3/4	55 638	3/4	65 961	3/4	76 284	3/4	86 607	3/4	96 930
5	4 249	5	14 577	5	24 898	5	35 208	5	45 531	5	55 854	5	66 176	5	76 499	5	86 822	5	97 145
1/4	4 464	1/4	14 792	1/4	25 112	1/4	35 423	1/4	45 746	1/4	56 069	1/4	66 391	1/4	76 714	1/4	87 037	1/4	97 360
1/2	4 679	1/2	15 007	1/2	25 327	1/2	35 638	1/2	45 961	1/2	56 284	1/2	66 606	1/2	76 929	1/2	87 252	1/2	97 575
3/4	4 894	3/4	15 222	3/4	25 542	3/4	35 853	3/4	46 176	3/4	56 499	3/4	66 822	3/4	77 144	3/4	87 467	3/4	97 790
6	5 110	6	15 437	6	25 757	6	36 068	6	46 391	6	56 714	6	67 037	6	77 359	6	87 682	6	98 005
1/4	5 325	1/4	15 652	1/4	25 971	1/4	36 283	1/4	46 606	1/4	56 929	1/4	67 252	1/4	77 574	1/4	87 897	1/4	98 220
1/2	5 540	1/2	15 867	1/2	26 186	1/2	36 498	1/2	46 821	1/2	57 144	1/2	67 467	1/2	77 790	1/2	88 112	1/2	98 435
3/4	5 755	3/4	16 082	3/4	26 401	3/4	36 713	3/4	47 036	3/4	57 359	3/4	67 682	3/4	78 005	3/4	88 327	3/4	98 650
7	5 970	7	16 298	7	26 615	7	36 928	7	47 251	7	57 574	7	67 897	7	78 220	7	88 542	7	98 865
1/4	6 185	1/4	16 513	1/4	26 830	1/4	37 143	1/4	47 466	1/4	57 789	1/4	68 112	1/4	78 435	1/4	88 758	1/4	99 080
1/2	6 401	1/2	16 728	1/2	27 045	1/2	37 358	1/2	47 681	1/2	58 004	1/2	68 327	1/2	78 650	1/2	88 973	1/2	99 295
3/4	6 616	3/4	16 943	3/4	27 260	3/4	37 574	3/4	47 896	3/4	58 219	3/4	68 542	3/4	78 865	3/4	89 188	3/4	99 510
8	6 831	8	17 158	8	27 474	8	37 789	8	48 111	8	58 434	8	68 757	8	79 080	8	89 403	8	99 726
1/4	7 046	1/4	17 373	1/4	27 689	1/4	38 004	1/4	48 326	1/4	58 649	1/4	68 972	1/4	79 295	1/4	89 618	1/4	99 941
1/2	7 261	1/2	17 588	1/2	27 904	1/2	38 219	1/2	48 542	1/2	58 864	1/2	69 187	1/2	79 510	1/2	89 833	1/2	100 156
3/4	7 476	3/4	17 803	3/4	28 119	3/4	38 434	3/4	48 757	3/4	59 079	3/4	69 402	3/4	79 725	3/4	90 048	3/4	100 371
9	7 692	9	18 018	9	28 333	9	38 649	9	48 972	9	59 294	9	69 617	9	79 940	9	90 263	9	100 586
1/4	7 907	1/4	18 233	1/4	28 548	1/4	38 864	1/4	49 187	1/4	59 510	1/4	69 832	1/4	80 155	1/4	90 478	1/4	100 801
1/2	8 122	1/2	18 448	1/2	28 763	1/2	39 079	1/2	49 402	1/2	59 725	1/2	70 047	1/2	80 370	1/2	90 693	1/2	101 016
3/4	8 337	3/4	18 663	3/4	28 978	3/4	39 294	3/4	49 617	3/4	59 940	3/4	70 262	3/4	80 585	3/4	90 906	3/4	101 231
10	8 552	10	18 878	10	29 192	10	39 509	10	49 832	10	60 155	10	70 478	10	80 800	10	91 123	10	101 446
1/4	8 767	1/4	19 093	1/4	29 407	1/4	39 724	1/4	50 047	1/4	60 370	1/4	70 693	1/4	81 015	1/4	91 338	1/4	101 661
1/2	8 982	1/2	19 308	1/2	29 622	1/2	39 939	1/2	50 262	1/2	60 585	1/2	70 908	1/2	81 230	1/2	91 553	1/2	101 876
3/4	9 198	3/4	19 523	3/4	29 836	3/4	40 154	3/4	50 477	3/4	60 800	3/4	71 123	3/4	81 446	3/4	91 768	3/4	102 091
11	9 413	11	19 738	11	30 051	11	40 369	11	50 692	11	61 015	11	71 338	11	81 661	11	91 983	11	102 306
1/4	9 628	1/4	19 953	1/4	30 266	1/4	40 584	1/4	50 907	1/4	61 230	1/4	71 553	1/4	81 876	1/4	92 199	1/4	102 521
1/2	9 843	1/2	20 168	1/2	30 481	1/2	40 799	1/2	51 122	1/2	61 445	1/2	71 768	1/2	82 091	1/2	92 414	1/2	102 736
3/4	10 058	3/4	20 383	3/4	30 695	3/4	41 014	3/4	51 337	3/4	61 660	3/4	71 983	3/4	82 306	3/4	92 629	3/4	102 951

NOTE: BARGE STRAPPED AND COMPUTED IN ACCORDANCE WITH MPMS CHAPTER 2.2

NOTE: GAUGE POINT TO TOP LIP OF 2" DIAMETER HERMETIC BALL VALVE, LOCATED NEAR GEOMETRIC CENTER. NO TRIM CORRECTION REQUIRED

NOTE: CAPACITY TABLE EXTENDS TO EXTREME HEIGHT OF TANK AT CENTERLINE

THIS CHART IS CERTIFIED FOR THE ABOVE NAMED TANK ONLY. NO CHANGES OF ANY KIND CAN BE MADE WITHOUT THE WRITTEN CONSENT OF OUR COMPANY.

DATE STRAPPED: 8/23/05 BY: MCL
DATE COMPUTED: 8/25/05 BY: WHF
DATE ISSUED: 8/25/05

INTERTEK - CALEB BRETT

BARGE "CCL 19" HULL NO. 024

TANK NO. 3 INNAGE TABLE

CAPACITIES GIVEN IN WHOLE GALLONS

OFFICIAL NUMBER 1168980

GAUGE HEIGHT 16.01 3/4"

IN	10 FT.	IN	11 FT.	IN	12 FT.	IN	13 FT.	IN	14 FT.	IN	15 FT.	IN	16 FT.	IN	17 FT.	IN	18 FT.	IN	19 FT.
0	103,167	0	113,489	0	123,812	0	134,135	0	144,458	0	152,284	0		0		0		0	
1/4	103,382	1/4	113,704	1/4	124,027	1/4	134,350	1/4	144,673	1/4		1/4		1/4		1/4		1/4	
1/2	103,597	1/2	113,919	1/2	124,242	1/2	134,565	1/2	144,888	1/2		1/2		1/2		1/2		1/2	
3/4	103,812	3/4	114,135	3/4	124,457	3/4	134,780	3/4	145,103	3/4		3/4		3/4		3/4		3/4	
1	104,027	1	114,350	1	124,672	1	134,995	1	145,318	1		1		1		1		1	
1/4	104,242	1/4	114,565	1/4	124,887	1/4	135,210	1/4	145,533	1/4		1/4		1/4		1/4		1/4	
1/2	104,457	1/2	114,780	1/2	125,103	1/2	135,425	1/2	145,748	1/2		1/2		1/2		1/2		1/2	
3/4	104,672	3/4	114,995	3/4	125,318	3/4	135,640	3/4	145,963	3/4		3/4		3/4		3/4		3/4	
2	104,887	2	115,210	2	125,533	2	135,855	2	146,178	2		2		2		2		2	
1/4	105,102	1/4	115,425	1/4	125,748	1/4	136,071	1/4	146,393	1/4		1/4		1/4		1/4		1/4	
1/2	105,317	1/2	115,640	1/2	125,963	1/2	136,286	1/2	146,608	1/2		1/2		1/2		1/2		1/2	
3/4	105,532	3/4	115,855	3/4	126,178	3/4	136,501	3/4	146,823	3/4		3/4		3/4		3/4		3/4	
3	105,747	3	116,070	3	126,393	3	136,716	3	147,039	3		3		3		3		3	
1/4	105,962	1/4	116,285	1/4	126,608	1/4	136,931	1/4	147,254	1/4		1/4		1/4		1/4		1/4	
1/2	106,177	1/2	116,500	1/2	126,823	1/2	137,146	1/2	147,469	1/2		1/2		1/2		1/2		1/2	
3/4	106,392	3/4	116,715	3/4	127,038	3/4	137,361	3/4	147,684	3/4		3/4		3/4		3/4		3/4	
4	106,607	4	116,930	4	127,253	4	137,576	4	147,899	4		4		4		4		4	
1/4	106,823	1/4	117,145	1/4	127,468	1/4	137,791	1/4	148,114	1/4		1/4		1/4		1/4		1/4	
1/2	107,038	1/2	117,360	1/2	127,683	1/2	138,006	1/2	148,329	1/2		1/2		1/2		1/2		1/2	
3/4	107,253	3/4	117,575	3/4	127,898	3/4	138,221	3/4	148,544	3/4		3/4		3/4		3/4		3/4	
5	107,468	5	117,791	5	128,113	5	138,436	5	148,759	5		5		5		5		5	
1/4	107,683	1/4	118,006	1/4	128,328	1/4	138,651	1/4	148,974	1/4		1/4		1/4		1/4		1/4	
1/2	107,898	1/2	118,221	1/2	128,543	1/2	138,866	1/2	149,189	1/2		1/2		1/2		1/2		1/2	
3/4	108,113	3/4	118,436	3/4	128,759	3/4	139,081	3/4	149,404	3/4		3/4		3/4		3/4		3/4	
6	108,328	6	118,651	6	128,974	6	139,296	6	149,619	6		6		6		6		6	
1/4	108,543	1/4	118,866	1/4	129,189	1/4	139,511	1/4	149,834	1/4		1/4		1/4		1/4		1/4	
1/2	108,758	1/2	119,081	1/2	129,404	1/2	139,727	1/2	150,049	1/2		1/2		1/2		1/2		1/2	
3/4	108,973	3/4	119,296	3/4	129,619	3/4	139,942	3/4	150,264	3/4		3/4		3/4		3/4		3/4	
7	109,188	7	119,511	7	129,834	7	140,157	7	150,479	7		7		7		7		7	
1/4	109,403	1/4	119,726	1/4	130,049	1/4	140,372	1/4	150,651	1/4		1/4		1/4		1/4		1/4	
1/2	109,618	1/2	119,941	1/2	130,264	1/2	140,587	1/2	150,823	1/2		1/2		1/2		1/2		1/2	
3/4	109,833	3/4	120,156	3/4	130,479	3/4	140,802	3/4	150,995	3/4		3/4		3/4		3/4		3/4	
8	110,048	8	120,371	8	130,694	8	141,017	8	151,167	8		8		8		8		8	
1/4	110,263	1/4	120,586	1/4	130,909	1/4	141,232	1/4	151,296	1/4		1/4		1/4		1/4		1/4	
1/2	110,479	1/2	120,801	1/2	131,124	1/2	141,447	1/2	151,425	1/2		1/2		1/2		1/2		1/2	
3/4	110,694	3/4	121,016	3/4	131,339	3/4	141,662	3/4	151,554	3/4		3/4		3/4		3/4		3/4	
9	110,909	9	121,231	9	131,554	9	141,877	9	151,683	9		9		9		9		9	
1/4	111,124	1/4	121,447	1/4	131,769	1/4	142,092	1/4	151,769	1/4		1/4		1/4		1/4		1/4	
1/2	111,339	1/2	121,662	1/2	131,984	1/2	142,307	1/2	151,855	1/2		1/2		1/2		1/2		1/2	
3/4	111,554	3/4	121,877	3/4	132,199	3/4	142,522	3/4	151,941	3/4		3/4		3/4		3/4		3/4	
10	111,769	10	122,092	10	132,415	10	142,737	10	152,027	10		10		10		10		10	
1/4	111,984	1/4	122,307	1/4	132,630	1/4	142,952	1/4	152,070	1/4		1/4		1/4		1/4		1/4	
1/2	112,199	1/2	122,522	1/2	132,845	1/2	143,167	1/2	152,113	1/2		1/2		1/2		1/2		1/2	
3/4	112,414	3/4	122,737	3/4	133,060	3/4	143,383	3/4	152,155	3/4		3/4		3/4		3/4		3/4	
11	112,629	11	122,952	11	133,275	11	143,598	11	152,198	11		11		11		11		11	
1/4	112,844	1/4	123,167	1/4	133,490	1/4	143,813	1/4	152,220	1/4		1/4		1/4		1/4		1/4	
1/2	113,059	1/2	123,382	1/2	133,705	1/2	144,028	1/2	152,241	1/2		1/2		1/2		1/2		1/2	
3/4	113,274	3/4	123,597	3/4	133,920	3/4	144,243	3/4	152,263	3/4		3/4		3/4		3/4		3/4	

THIS CHART IS CERTIFIED FOR THE ABOVE NAMED TANK ONLY. NO CHANGES
OF ANY KIND CAN BE MADE WITHOUT THE WRITTEN CONSENT OF OUR COMPANY.

DATE STRAPPED: 8/23/05 BY: MDL
DATE COMPUTED: 8/25/05 BY: WHF
DATE ISSUED: 8/25/05

INTERTEK - CALEB BRETT

